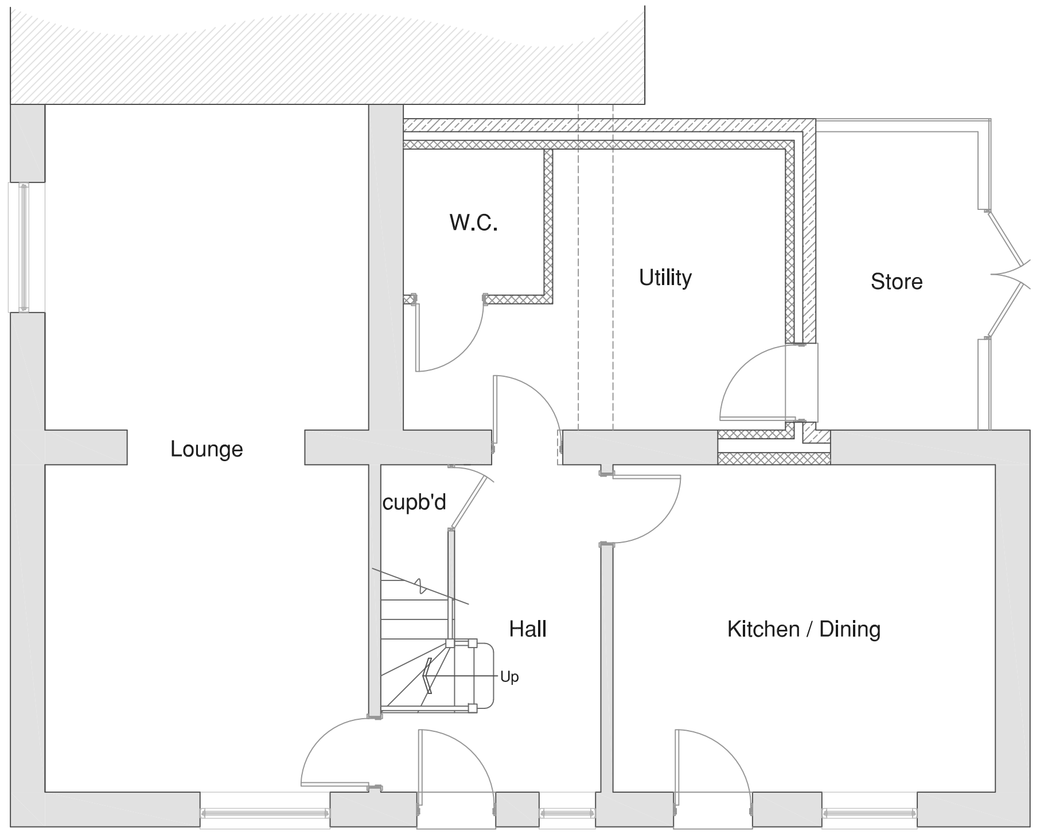

Ground Floor Layout (AS PROPOSED)

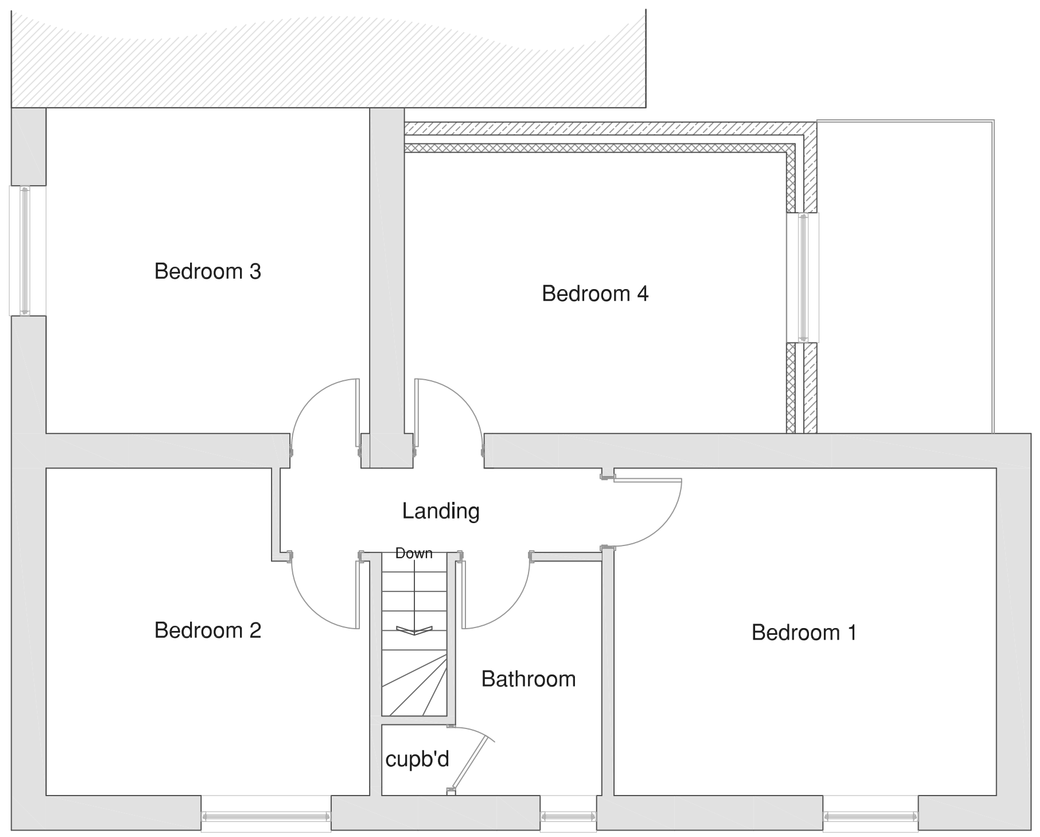

First Floor Layout (AS PROPOSED)



Rear Elevation (AS PROPOSED)

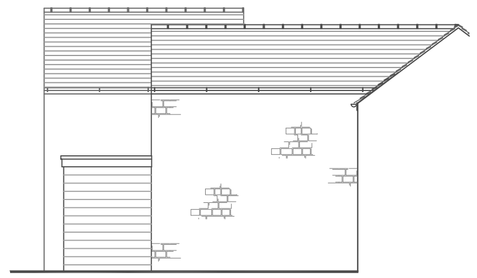

R.H.S. Elevation (AS PROPOSED)

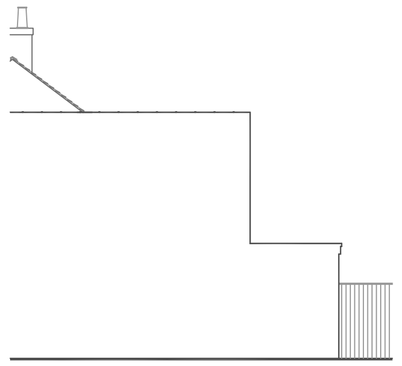

L.H.S. Sectional Elevation (AS PROPOSED)

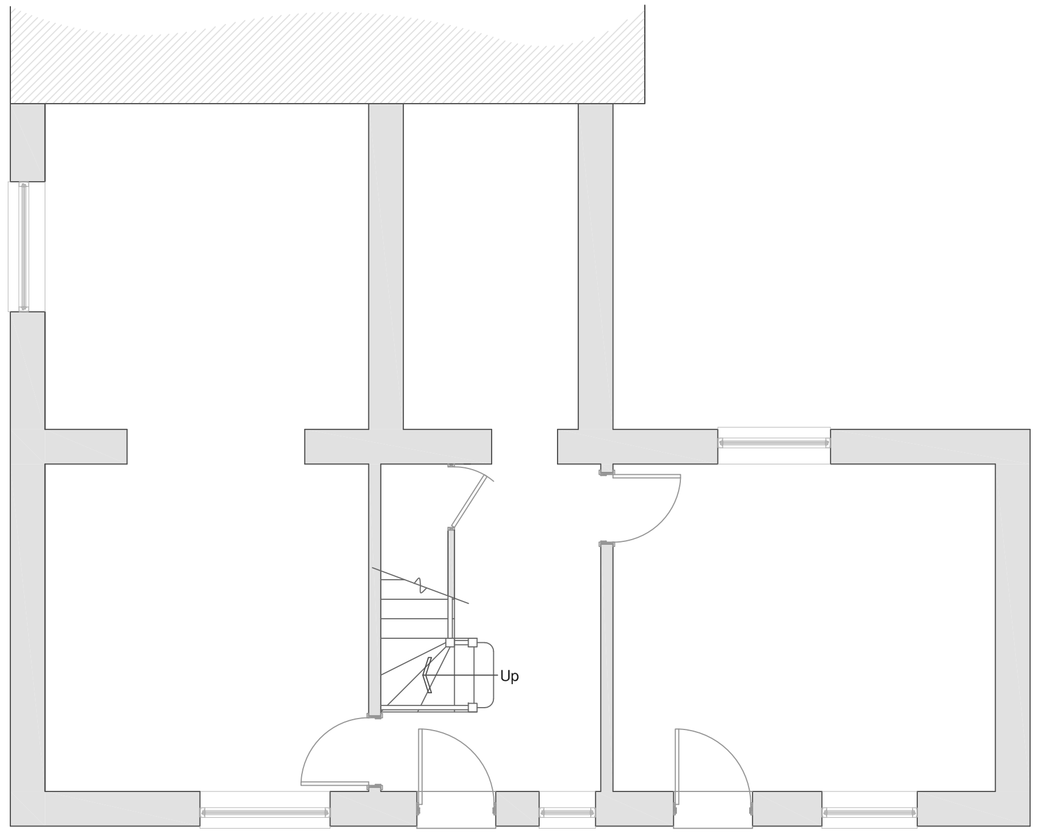

Ground Floor Layout (AS EXISTING)

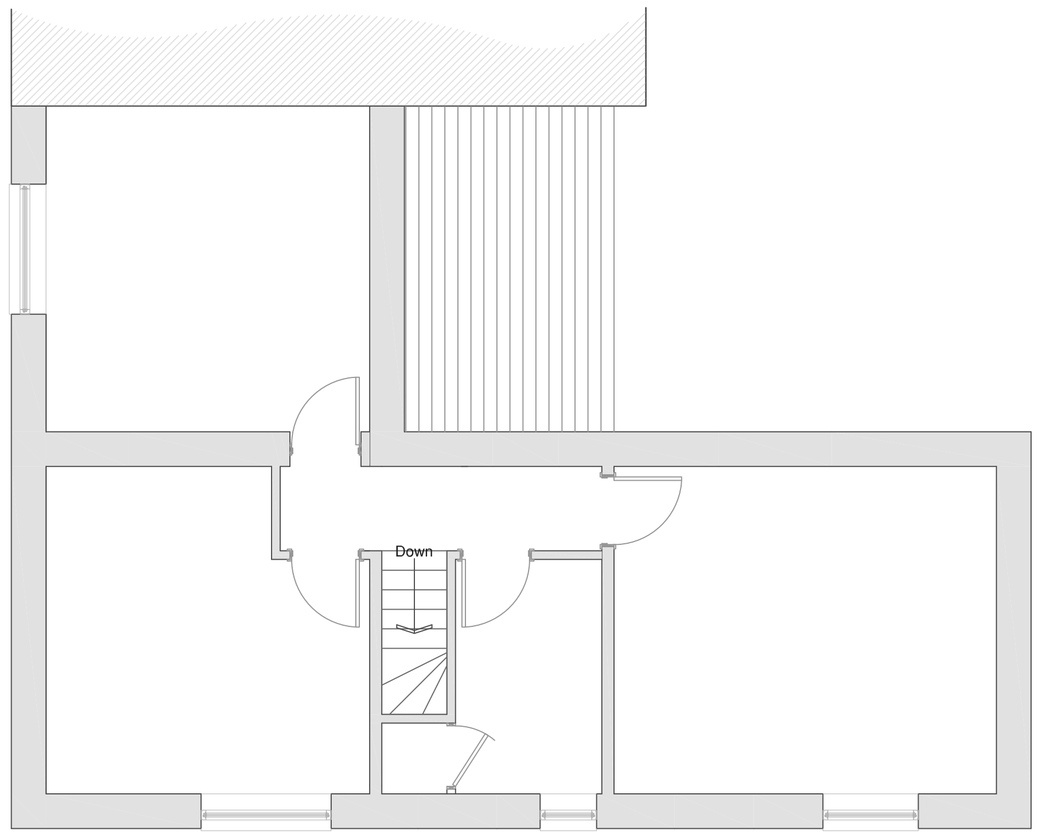

First Floor Layout (AS EXISTING)

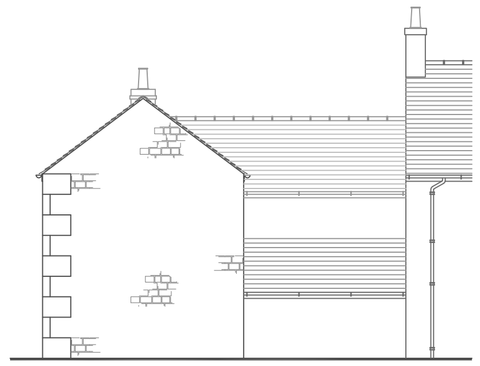

Rear Elevation (AS EXISTING)

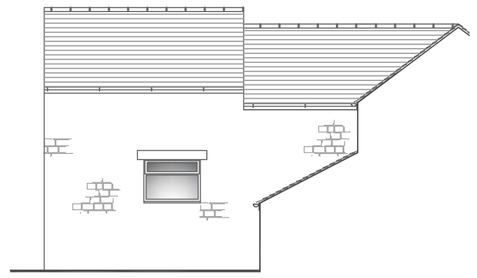

R.H.S. Elevation (AS EXISTING)

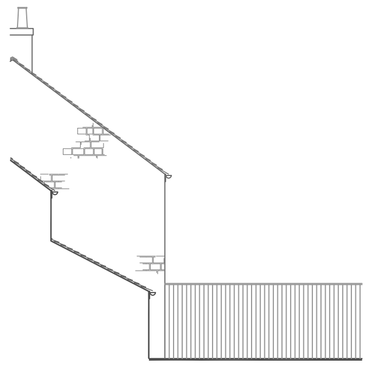

L.H.S. Sectional Elevation (AS EXISTING)

© copyright

NOTES

1. No dimensions to be scaled from this drawing.
2. This drawing is to be read in conjunction with all relevant Architect's and Engineer's drawings.

0 10

Scale 1:100 Metres

0 5

Scale 1:50 Metres

Rev.	Date	Amendments	Initials

MR. J. WALKER THOMPSON

Project

Proposed Extension
2, Broadholme Lane,
Belper,
Derbyshire.

Drawing Title

LAYOUTS AND ELEVATIONS AS EXISTING AND PROPOSED.

H M CHAMBERS & PARTNERS
consulting civil and structural engineers
41a Derby Road , Heanor
Derbyshire. DE75 7QG
Telephone [01773] 718994

Date	Drawing No.
June 2021	N8026-01
Scale 1:50, 1:100 @ A1	