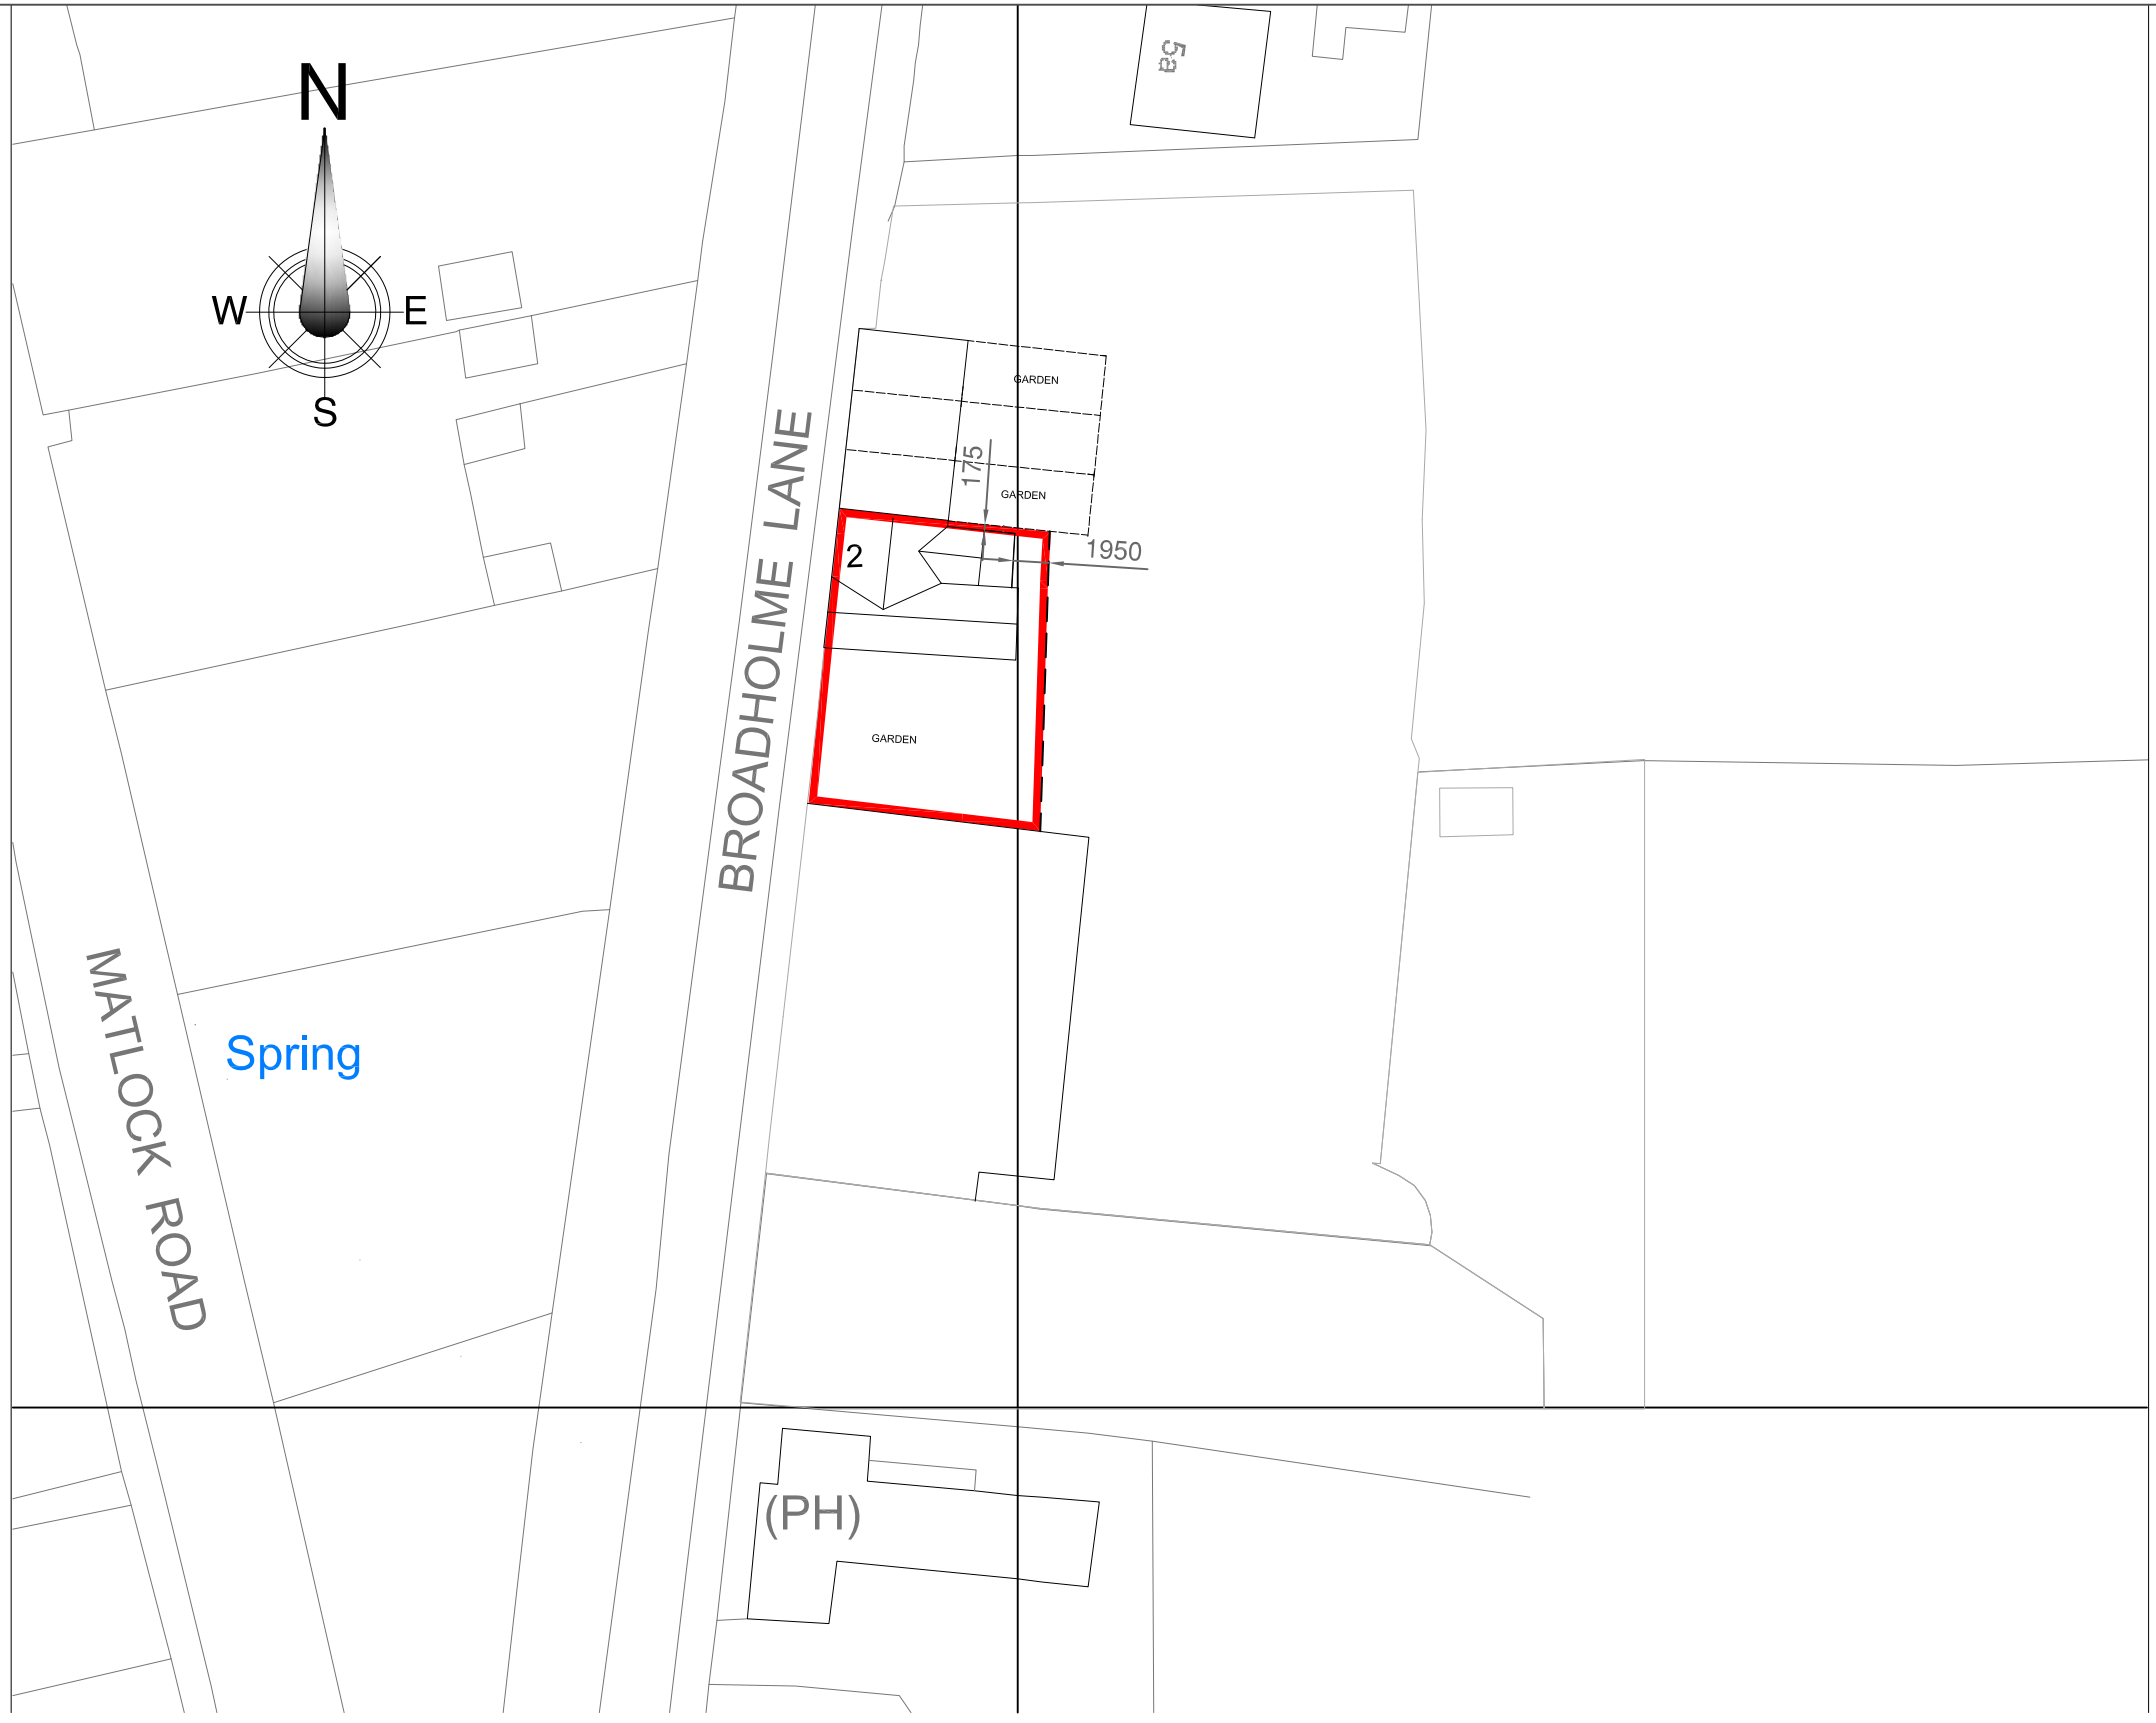

© copyright

Project	PROPOSED EXTENSION, BROADHOLME LANE, BELPER, DERBYSHIRE.
Drawing Title	BLOCK PLAN.

H M CHAMBERS & PARTNERS
consulting civil and structural engineers
41a,Derby Road, Heanor,
Derbyshire. DE75 7QG.
ace consultancy engineering business environment

Date	June 2021
Scale	1:500 @ A3
Drawing No.	N8026-101