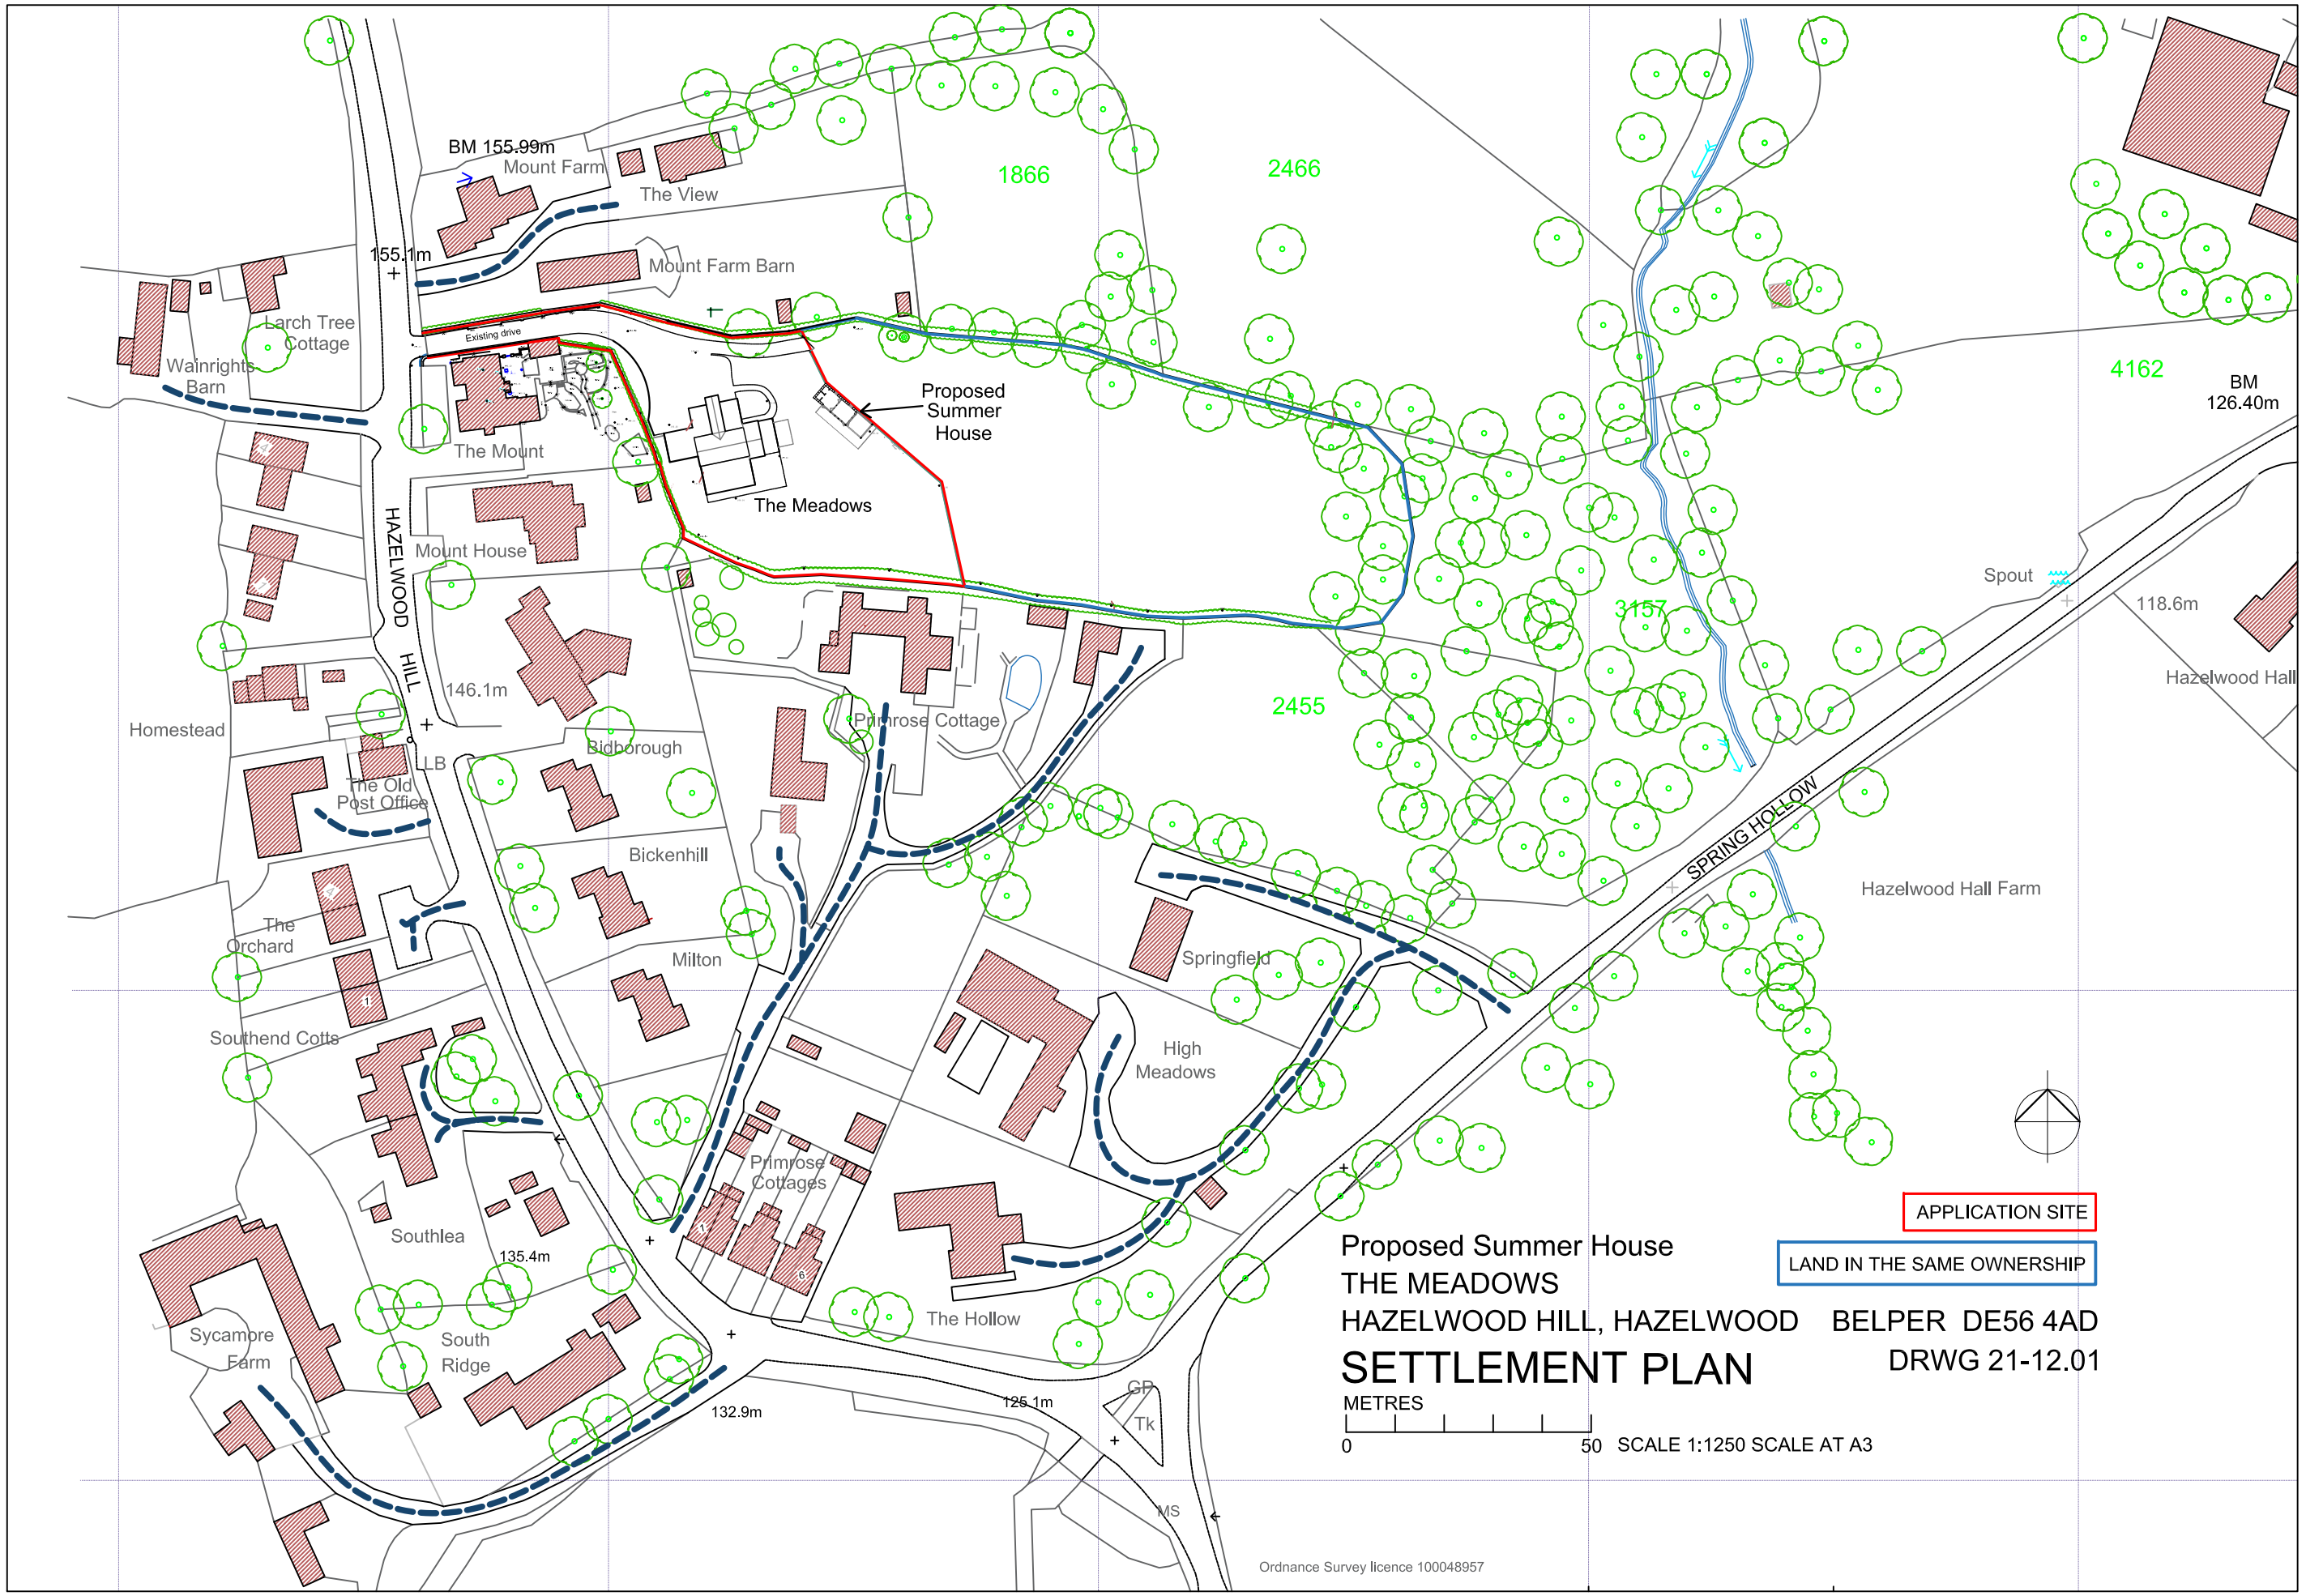
BM 155.99m
Mount Farm
The View
1866
2466
155.1m
Mount Farm Barn
Existing drive
Larch Tree Cottage
Wainrights Barn
Proposed Summer House
The Mount
The Meadows
4162
BM 126.40m
HAZELWOOD HILL
Mount House
Spout
118.6m
3157
146.1m
Hazelwood Hall
Homestead
Primrose Cottage
2455
Bidborough
LB
The Old Post Office
SPRING HOLLOW
Bickenhill
Hazelwood Hall Farm
The Orchard
Milton
Springfield
Southend Cotts
High Meadows
Primrose Cottages
Southlea
135.4m
The Hollow
Sycamore Farm
South Ridge
132.9m
125.1m
GP
Tk
MS
Ordnance Survey licence 100048957
APPLICATION SITE
LAND IN THE SAME OWNERSHIP
Proposed Summer House
THE MEADOWS
HAZELWOOD HILL, HAZELWOOD BELPER DE56 4AD
SETTLEMENT PLAN
DRWG 21-12.01
METRES
0
50
SCALE 1:1250 SCALE AT A3