Copyright retained in accordance with Copyright, Design and Patents Act 1988

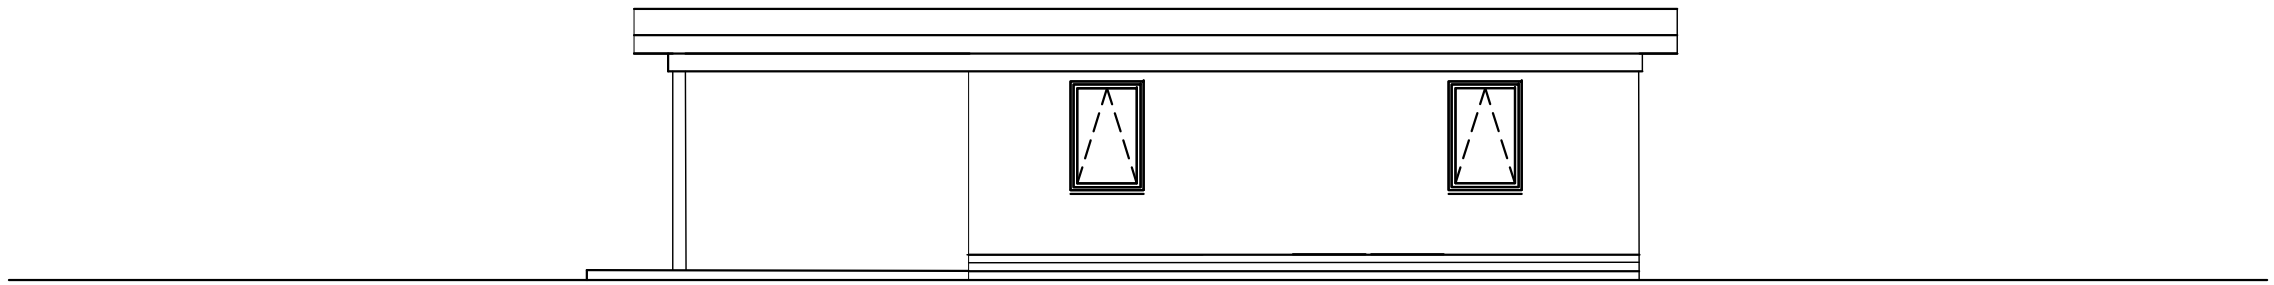

NORTH EAST ELEVATION

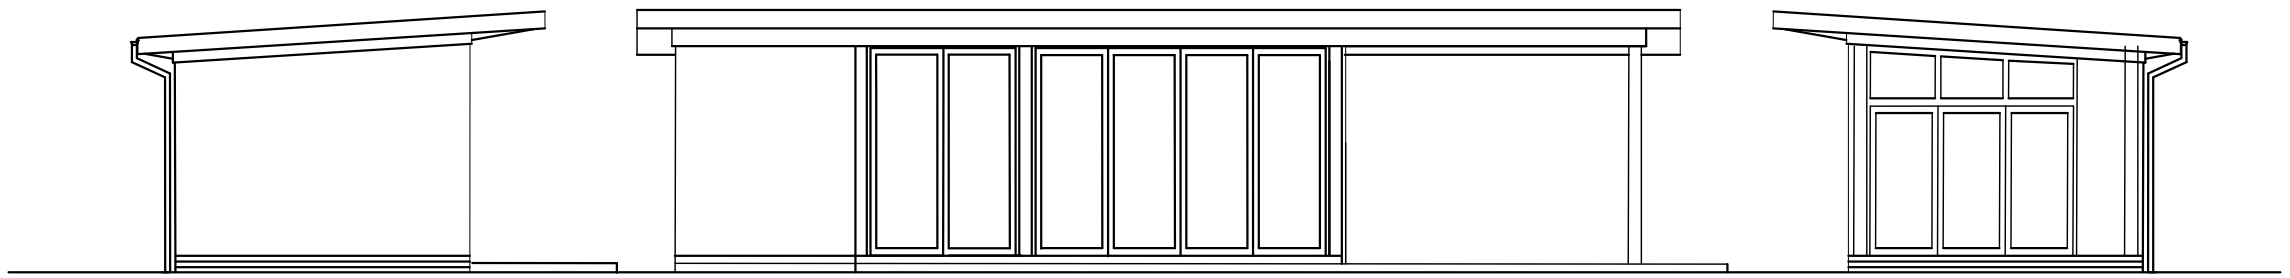

NORTH WEST

SOUTH WEST ELEVATION

SOUTH EAST

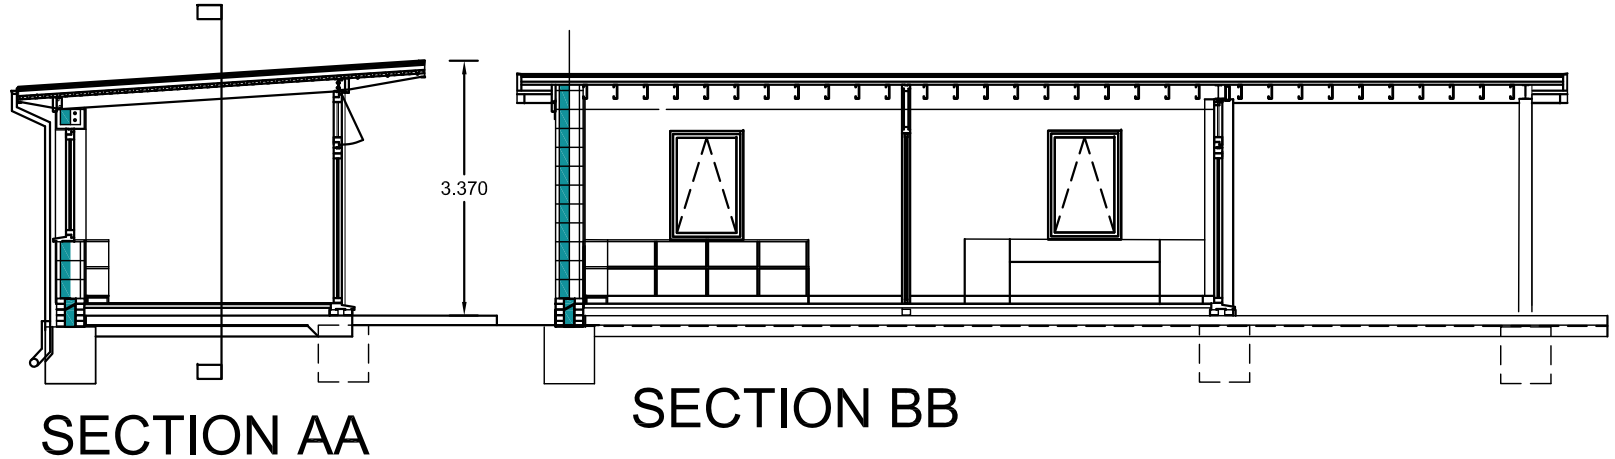

SECTION AA

SECTION BB

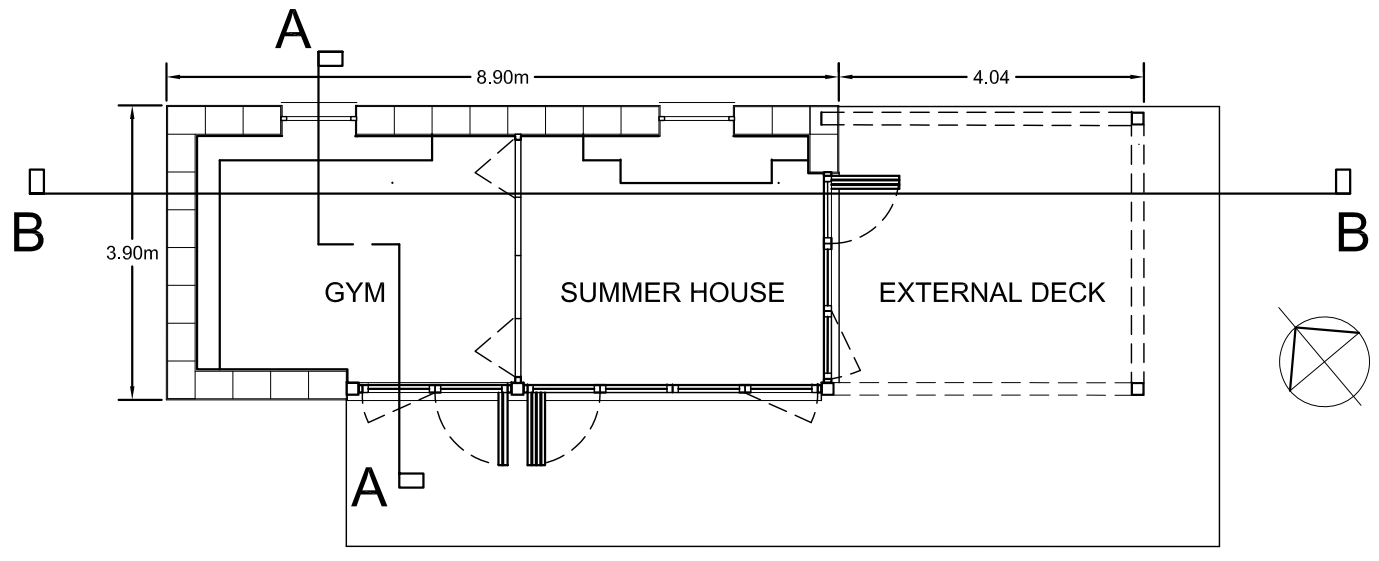

FLOOR PLAN

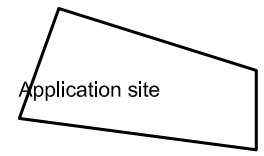

Application site

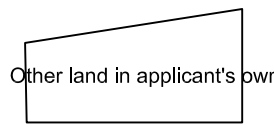

Other land in applicant's ownership

Project:

ACILLIARY ACCOMMODATION TO PROVIDE GYM, SUMMER HOUSE AND ASSOCIATED WORKS at
The Meadows
Hazelwood Hill
Hazelwood, Belper

PLANNING APPLICATION

PLAN SECTIONS & ELEVATIONS

Scale: 1:100 AT A3 1:50 AT A1
Date: JULY 21
Drwg: 2112-02

Drawn: MW
Checked:

addc architects

01332 842120

The View
Hazelwood Hill
Hazelwood
BELPER
Derbyshire
DE56 4AD

mikewood@addc-architects.co.uk
www.addc-architects.co.uk
Architecture + Planning + Heritage