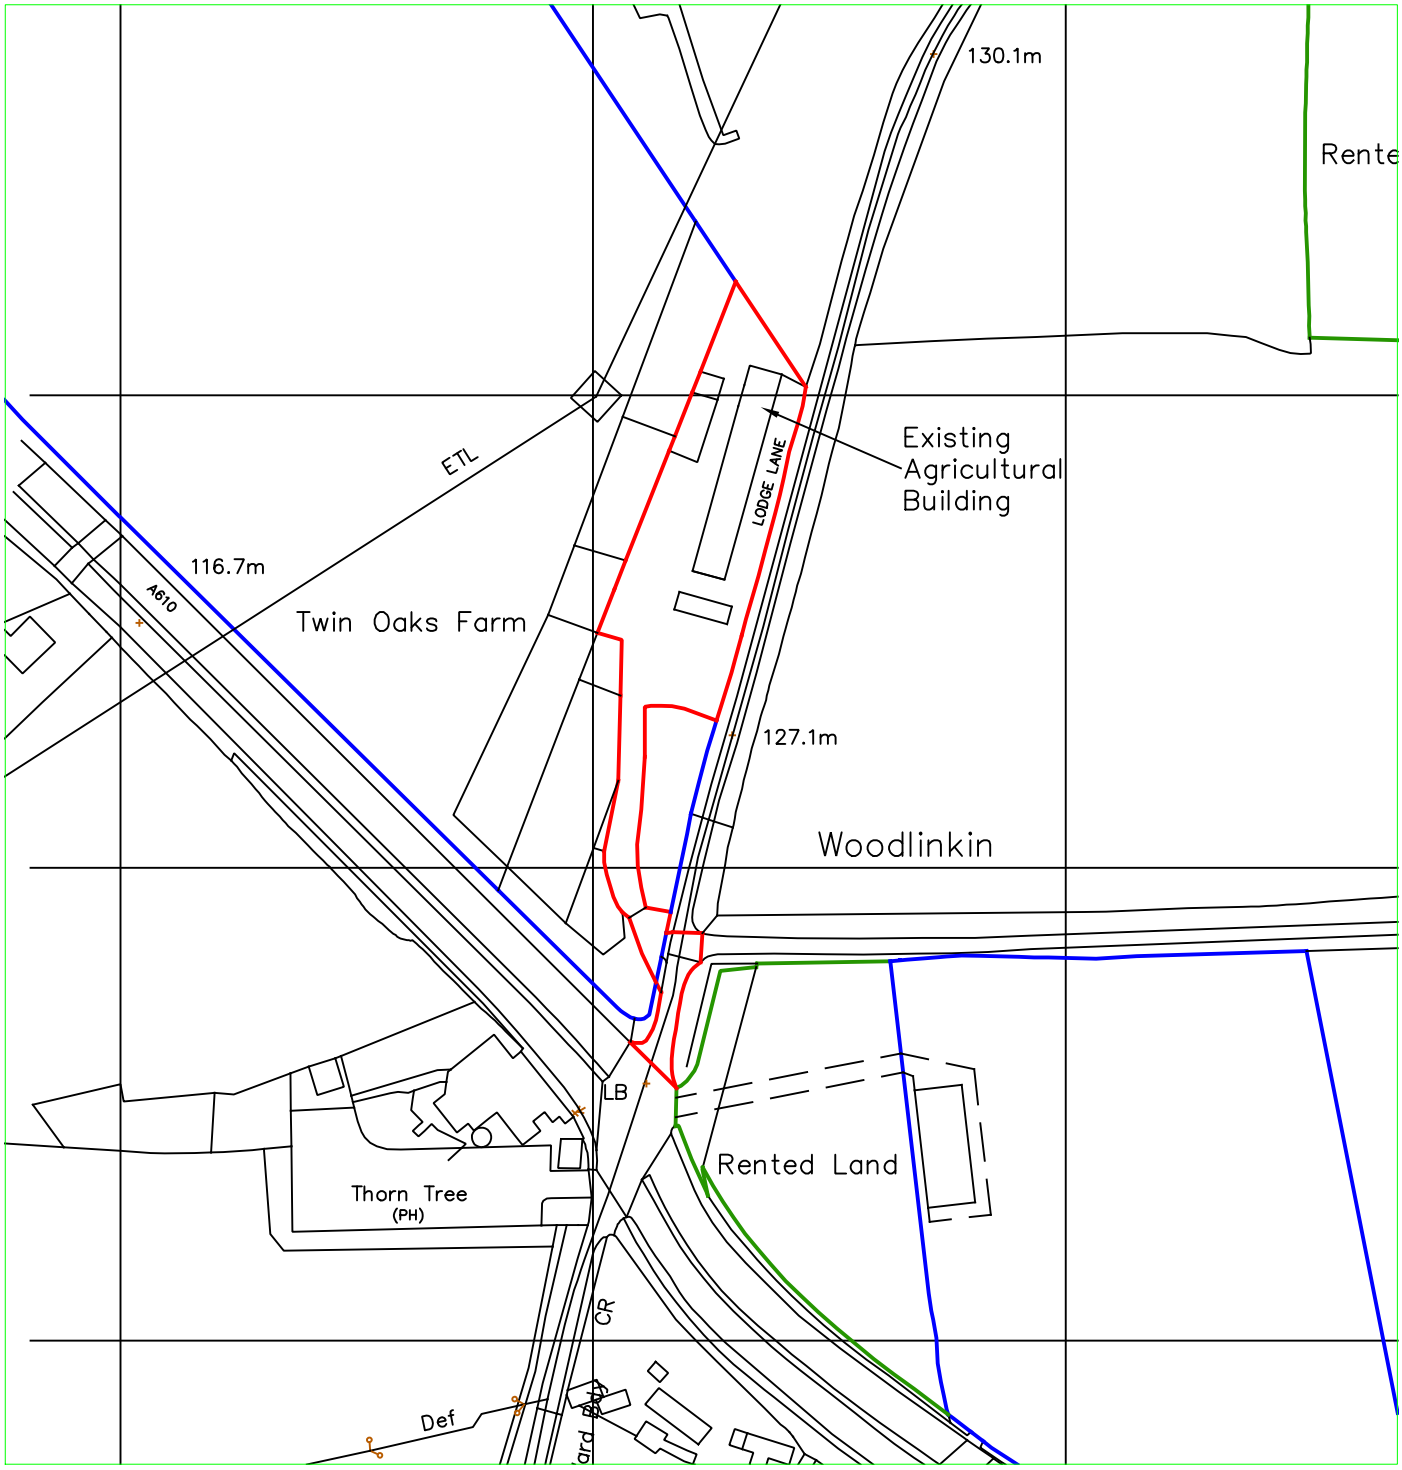

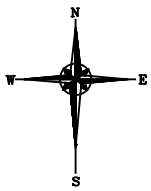

Reproduced from Ordnance Survey digital map data, 1:2500 scale, by permission of Ordnance Survey on behalf of The Controller of Her Majesty's Stationery Office.
© Crown copyright. All rights reserved. Licence Number: 100005813

Bagshaws LLP
Vine House, Ashbourne, Derbyshire. DE6 1AE
Telephone: 01335 342201 opt:2
www.bagshaws.com

Applicant:	Mr R Walvin Twin Oaks Farm, Lodge Lane, Woodlinkin, Langley Mill, Nottingham, NG16 4HH
Proposal:	Alterations to Exterior of Existing Agricultural Building and use of building for livestock
Scales:	1:2500 @ A4
Detail:	Location plan
Date:	24th June 2021
Drawing No.	14272-002