THIS DRAWING IS THE PROPERTY OF TDR DESIGN SERVICES LIMITED. COPYRIGHT IS RESERVED AND IS ISSUED ON THE CONDITION THAT IT IS NOT COPIED, REPRODUCED OR DISCLOSED, EITHER WHOLLY OR IN PART WITHOUT WRITTEN PERMISSION FROM TDR DESIGN SERVICES.

DO NOT SCALE OFF THIS DRAWING. ALL DIMENSIONS AND SETTING-OUT TO BE VERIFIED ON SITE BY THE CONTRACTOR. IF IN DOUBT, CONTACT THE ORIGINATOR FOR CLARIFICATION.

ALL WORK TO BE CARRIED OUT IN ACCORDANCE WITH CURRENT BS/EN STANDARDS AND CODES OF PRACTICE.

DRAWING NOTES

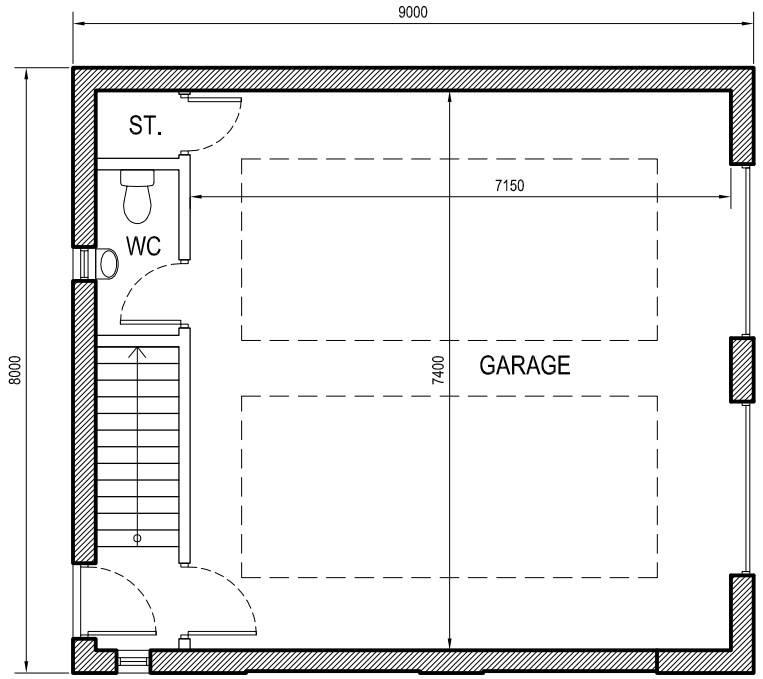

PROPOSED GROUND FLOOR PLAN

SCALE 1:100 @ A3

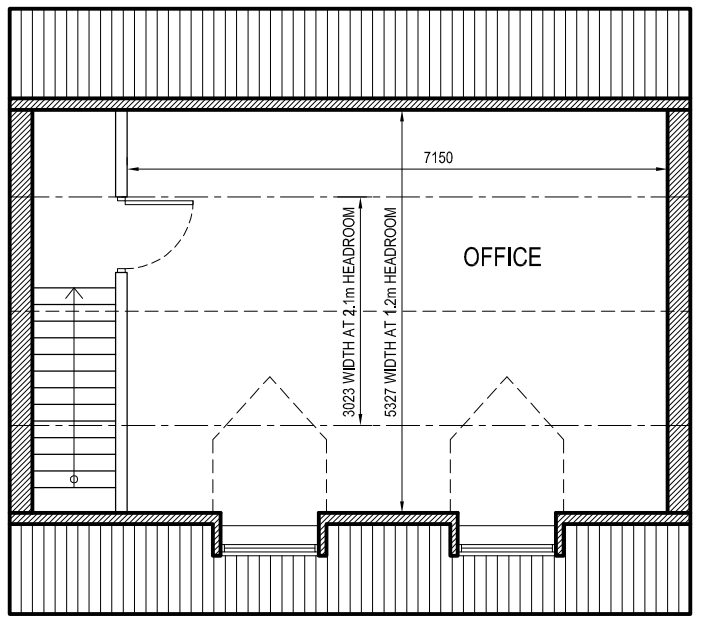

PROPOSED FIRST FLOOR PLAN

SCALE 1:100 @ A3

38° PITCH

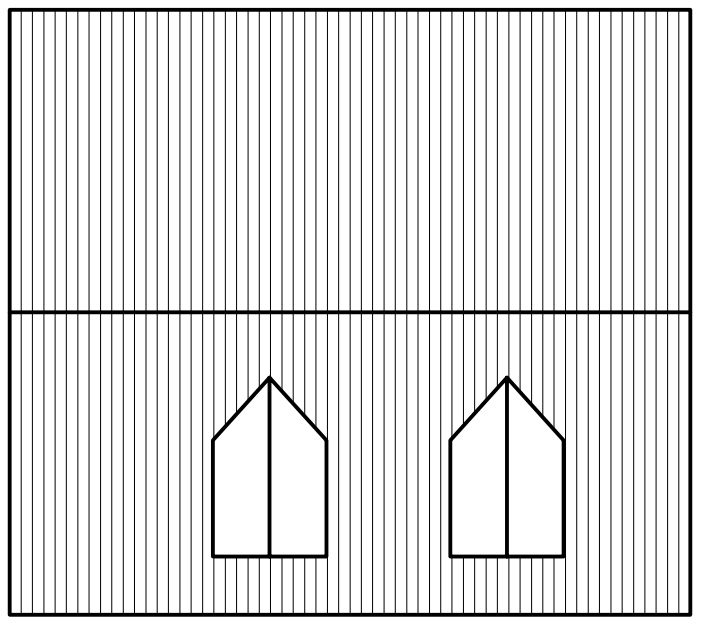

PROPOSED ROOF PLAN

SCALE 1:100 @ A3

REVISION	DATE	DESCRIPTION	DRAWN	CHECKED
003	06/07/20	Garage doors repositioned to side elevation.	SP	GP
002	24/07/20	Garage size reduced.	SP	GP
001	03/04/20	Initial drawing issue.	SP	GP

DRAWING STATUS
PLANNING APPLICATION

TDR DESIGN SERVICES
THE OLD COTTAGE, MAIN STREET, NEWTON, DERBYSHIRE, DE55 5LD
T 01335 372 812
M 07970 422 055
E info@tdr-designservices.com
W www.tdr-designservices.com

CLIENT
Mr. & Mrs. Hayward

PROJECT TITLE
Proposed Garage
The Sycamores, French Lane, Horsley

DRAWING TITLE
Floor Plans
Proposed Layouts

PROJECT NUMBER	DRAWING NUMBER	REVISION
22004-01	01-101	003

SCALE	DRAWN BY	CHECKED BY	DATE
1:100 @A3	SP	GP	03/04/20

COPYRIGHT © TDR DESIGN SERVICES LIMITED 2020. ALL RIGHTS RESERVED.