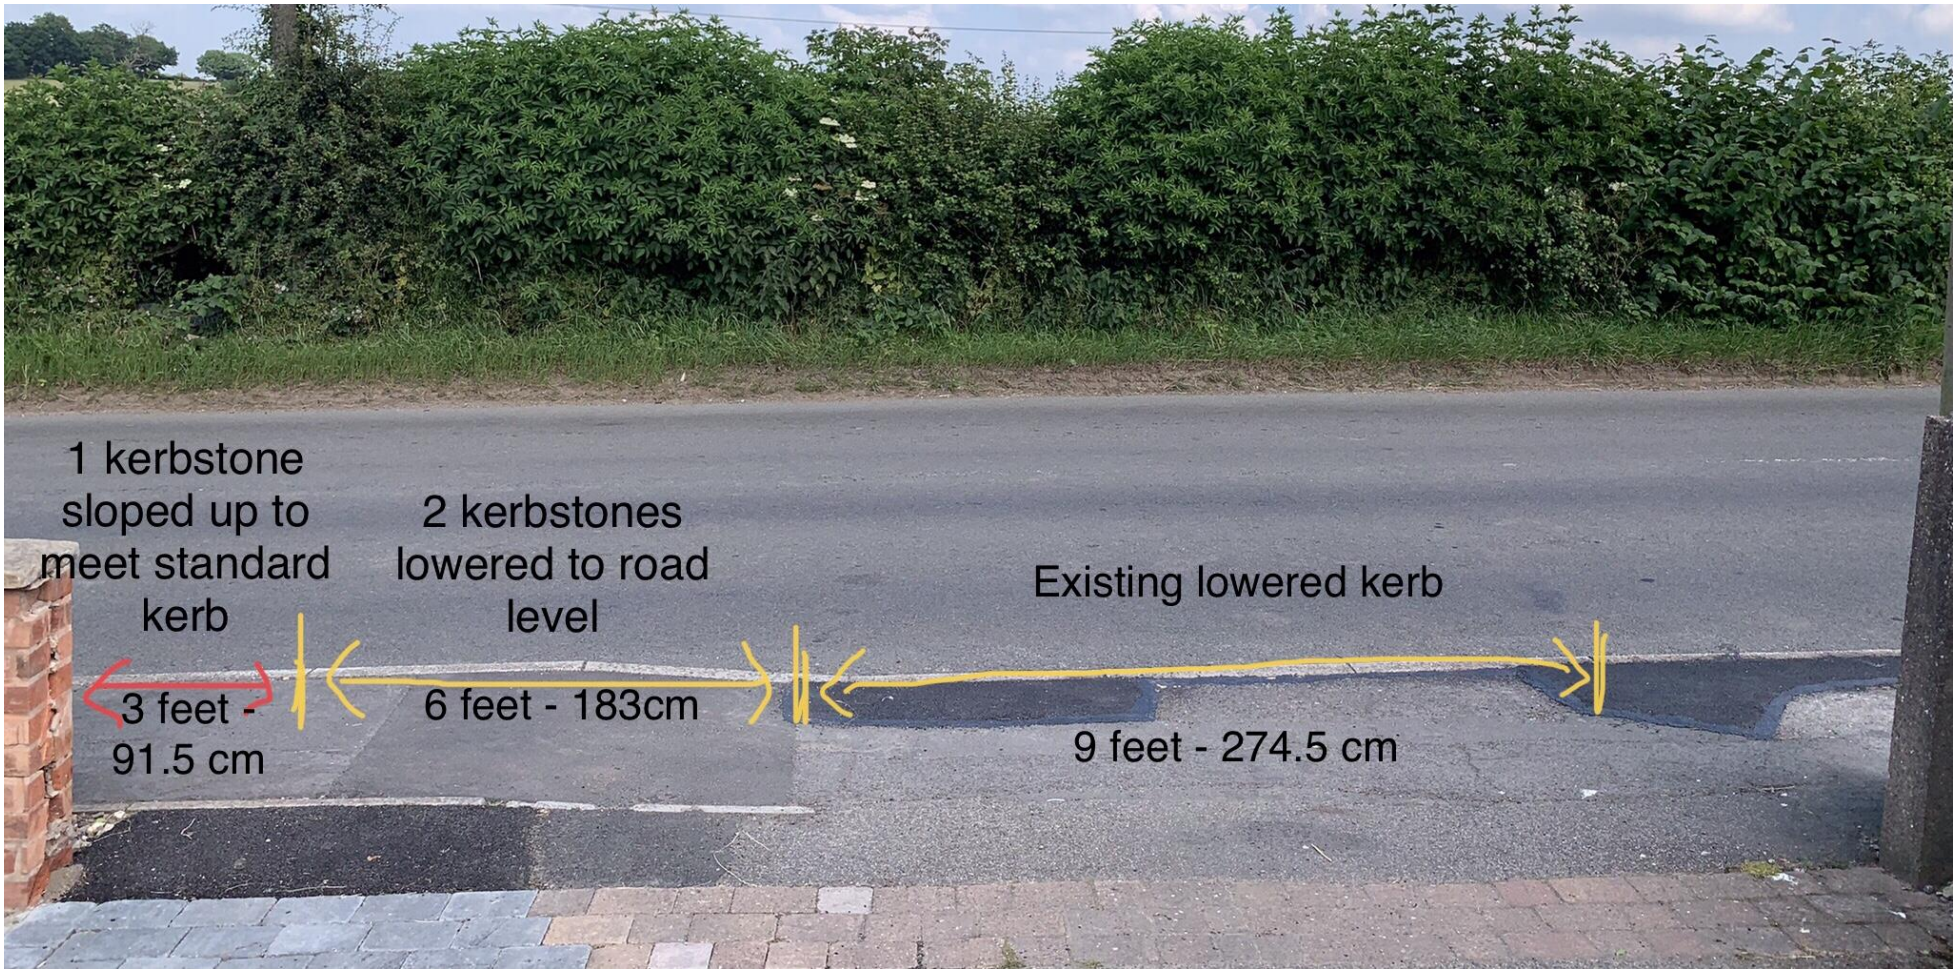
1 kerbstone sloped up to meet standard kerb
3 feet - 91.5 cm
2 kerbstones lowered to road level
6 feet - 183cm
Existing lowered kerb
9 feet - 274.5 cm