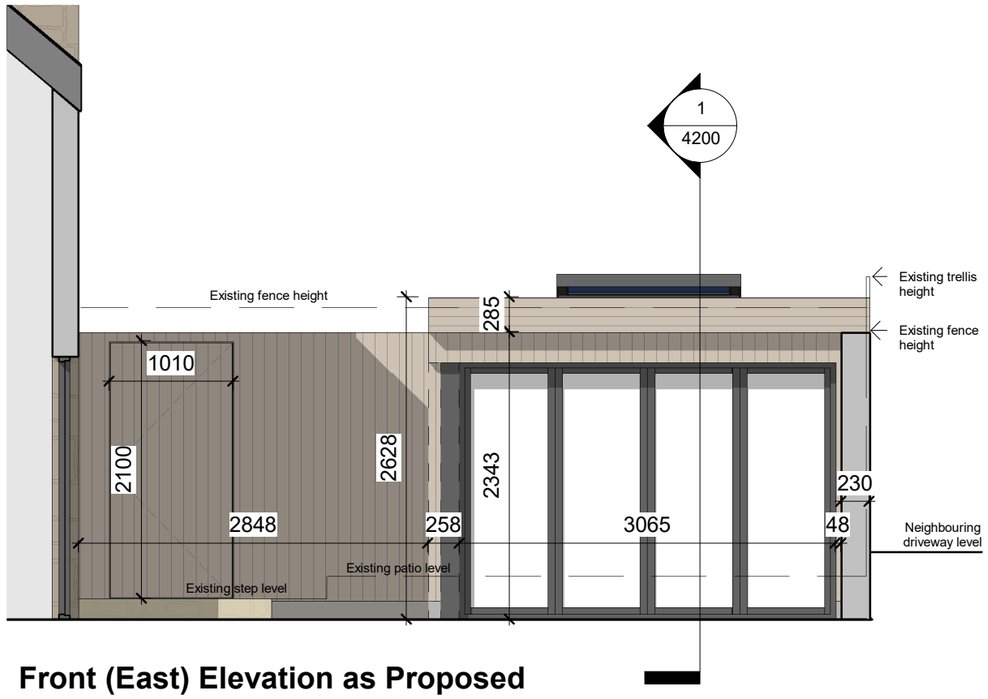

Front (East) Elevation as Proposed

1 : 50

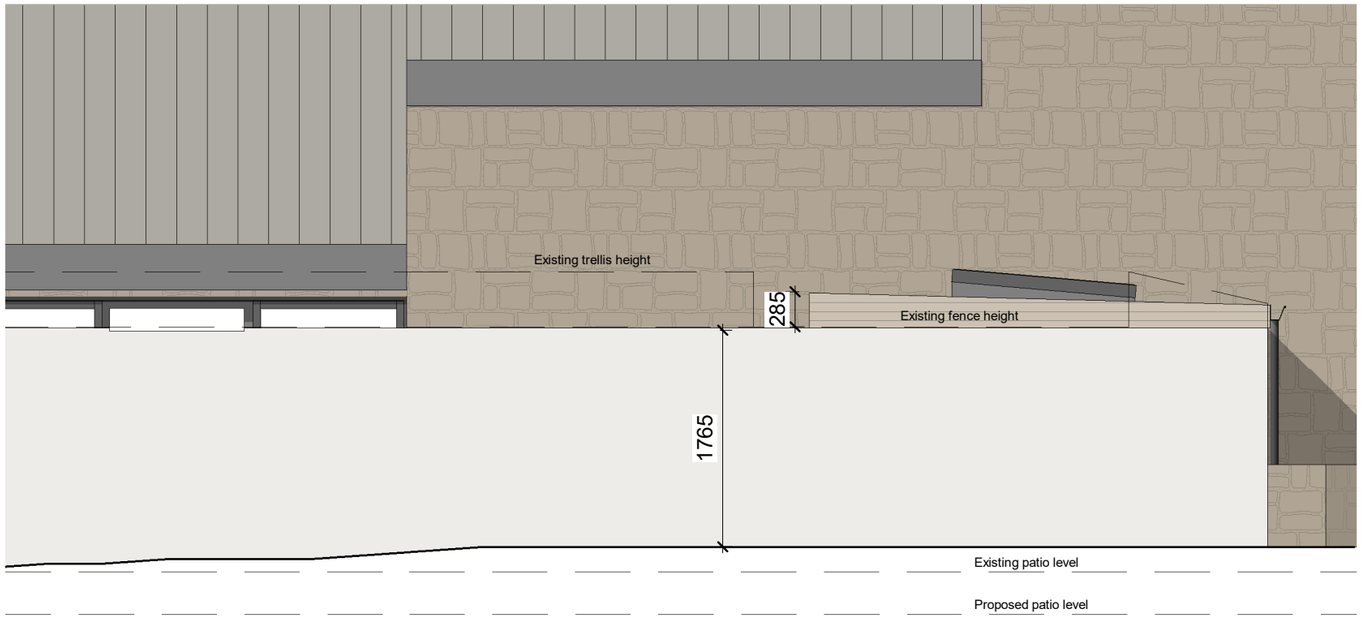

Side (North) Elevation as Proposed

1 : 50

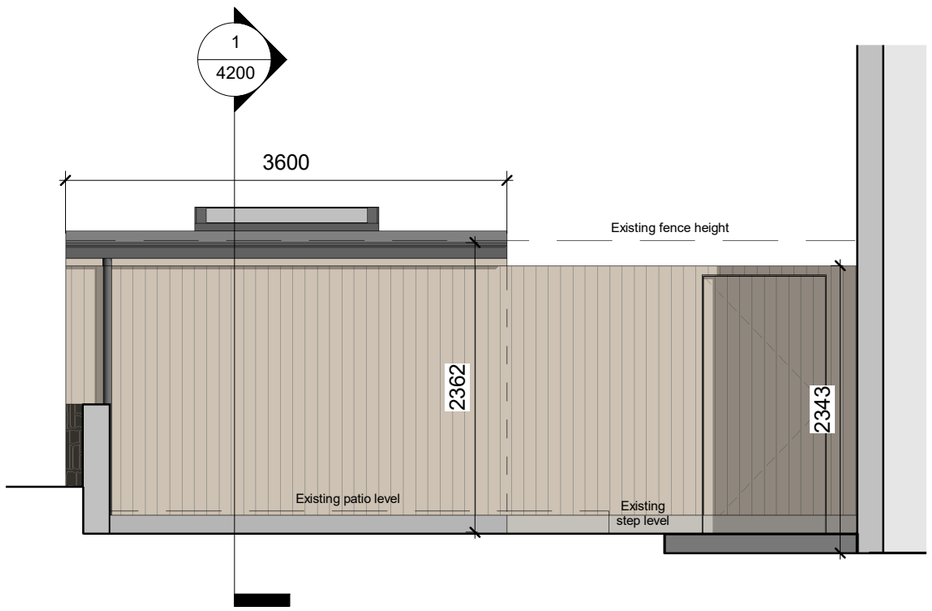

Rear (West) Elevation as Proposed

1 : 50

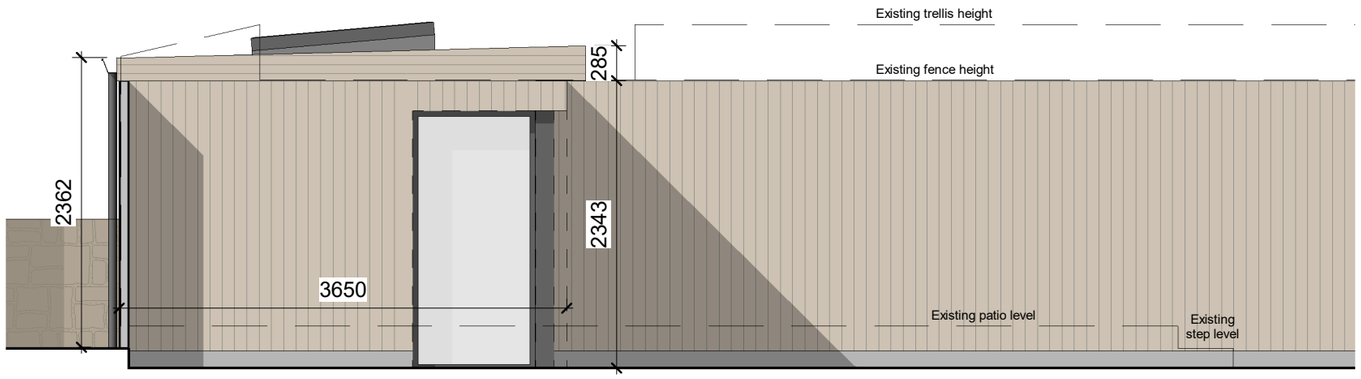

Side (South) Elevation as Proposed

1 : 50

0m 0.5m 1m 1.5m 2m 2.5m

Scale 1:50 @ A3

P 03	RC	Material note changes	08.07.21
P 02	RC	Glazing and patio amendements	06.07.21
P 01	RC	First Issue	18.06.21

Rev	Drawn	Revision Description	Date

Materials
Walls:
Vertical wood effect composite cladding
Render along external face of party wall
Roof:
Single ply membrane (grey colour)
Horizontal wood effect composite fascia
Windows:
Double glazed aluminium window and bi-folding doors
Rainwater goods:
Dark grey aluminium

Status S3 - Suitable for Review and Comment

Project
Garden Room, Mount Farm Barn, Hazelwood

Client
Mr R Chambers

Lathams Job Number
7508

Drawing Title
Elevations as Proposed

File Name *Project-Originator-Zone-Level-Type-Role-DrawingNumber-Status-Revision*
7508–LAT–XX–XX–DE–A–3200–S3–P03

Scale @ A3	Date	Revision
1 : 50	08.07.21	P03

Derby
12 St. Mary's Gate DE1 3JR
+44 (0)1332 365 777
Nottingham
Knight + Whitehall House
4 Carlton Street NG1 1NN
+44 (0)115 828 0422
London
70 Cowcross Street EC1M 6EJ
+44 (0)20 7490 0672

Lathams
ARCHITECTURE + URBANISM

enquiries@lathamarchitects.co.uk
lathamarchitects.co.uk

© Derek Latham + Co. Ltd