© This drawing and the building works depicted are the copyright of the Architect and may not be reproduced except with written consent. Figured dimensions only are to be taken from this drawing. All contractors must visit the site and be responsible for taking and checking all dimensions relative to their work. Lathams are to be advised of any variation between drawings and site conditions.

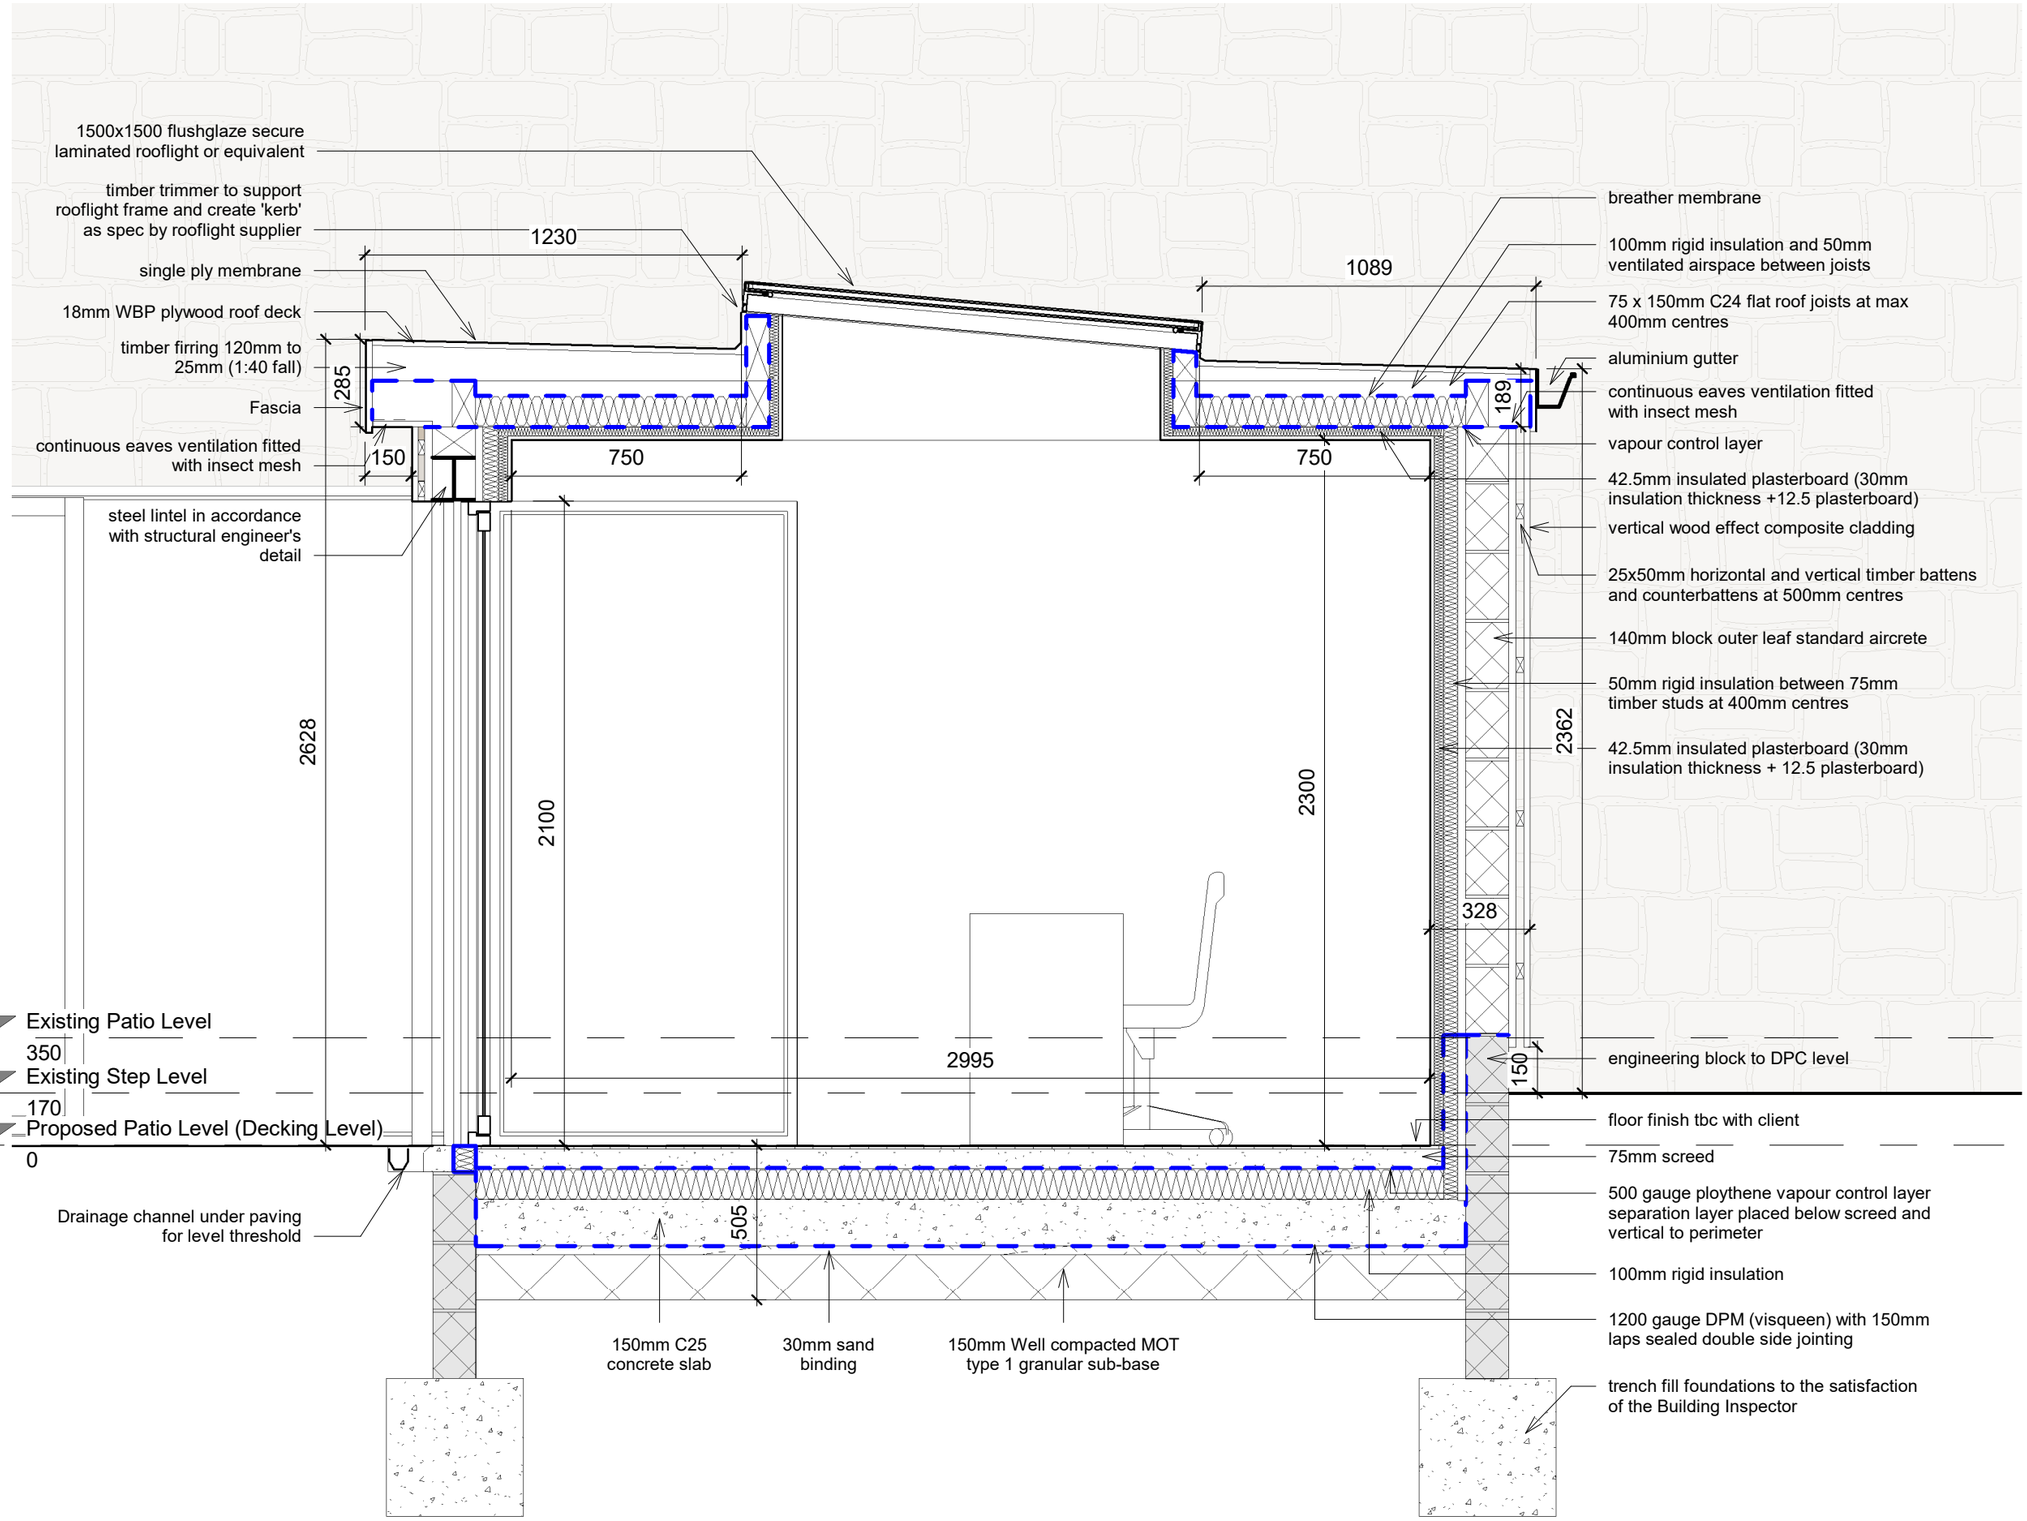

Section as Proposed
1 : 20

Rev	Drawn	Revision Description	Date
P 03	RC	Material note changes	08.07.21
P 02	RC	Glazing and patio amendements	06.07.21
P 01	RC	First Issue	18.06.21

Status S3 - Suitable for Review and Comment

Derby
12 St. Mary's Gate
Derby DE1 3JR
+44 (0)1332 365 777

Nottingham
Knight + Whitehall House
4 Carlton Street
Nottingham NG1 1NN
+44 (0)115 828 0422

London
70 Cowcross Street
London EC1M 6EJ
+44 (0)20 7490 0672

enquiries@lathamarchitects.co.uk
lathamarchitects.co.uk

Lathams
ARCHITECTURE + URBANISM

Project
Garden Room
Mount Farm Barn, Hazelwood

Client
Mr R Chambers

Drawing Title
Section as Proposed

Drawing Number	Status	Revision
4200	S3	P03

File Name
Project - Originator - Zone - Level - Type - Role - Drawing Number - Status - Revision
7508–LAT–XX–XX–DS–A–4200–S3–P03

Scale	Date	Drawn	Checked
1 : 20	08.07.21	RC	MW

Lathams Job Number 7508
Original Size A3

© Derek Latham + Co. Ltd