REVISION A:
05. 07. 2021.

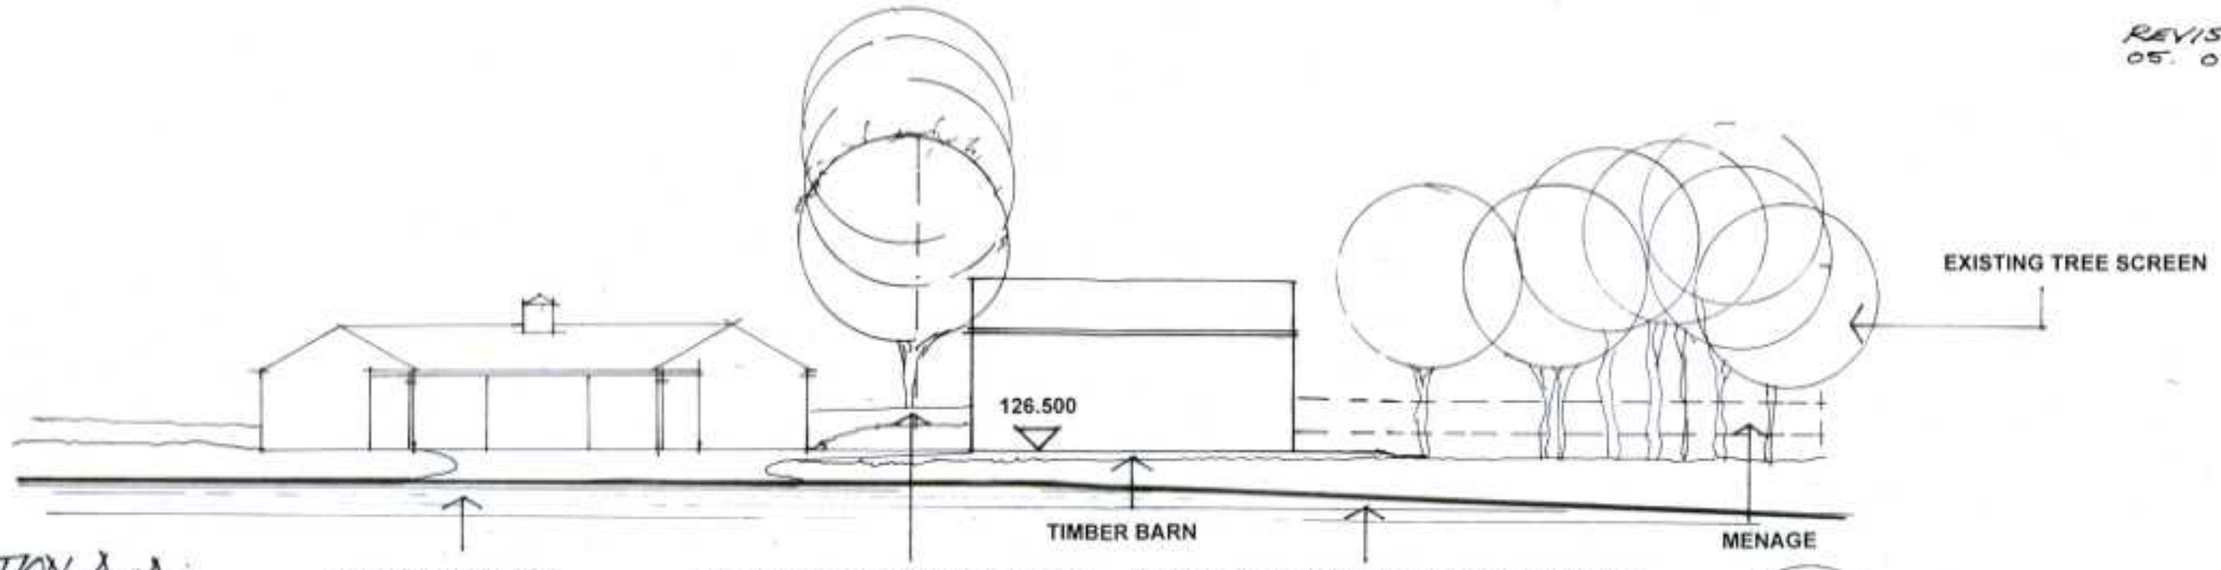

SECTION A-A:
(FROM SOUTH)

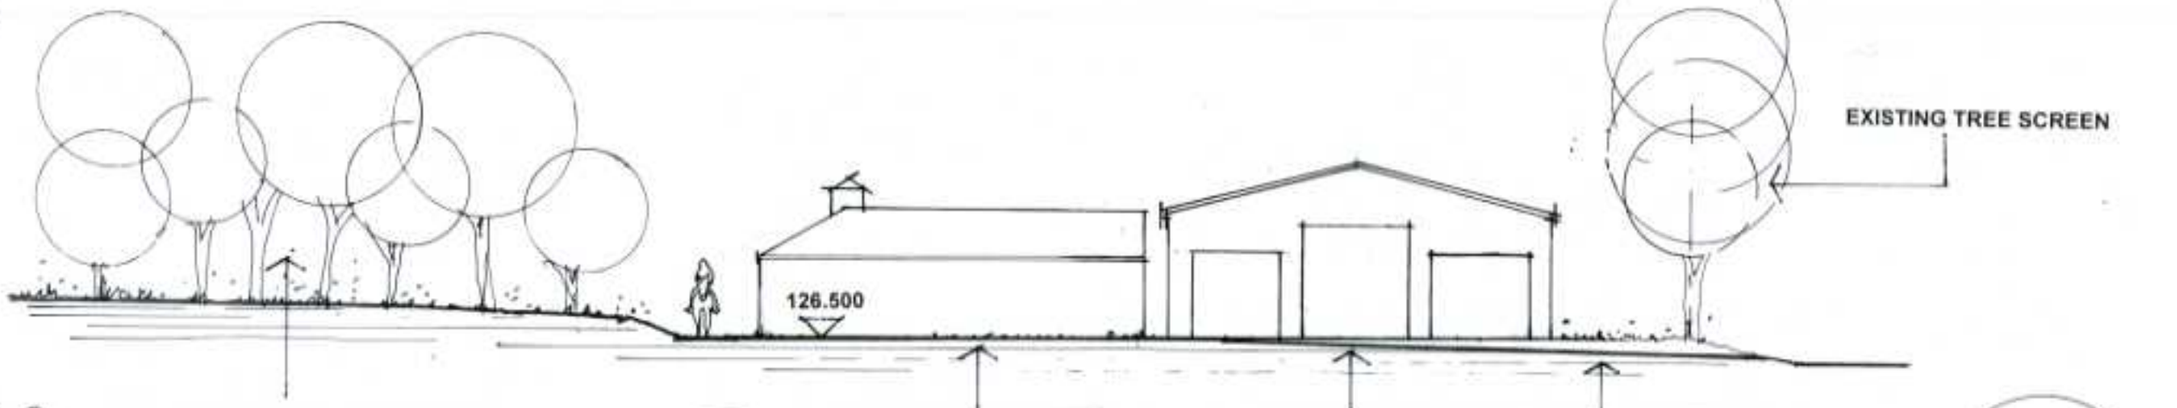

SECTION B-B:
(FROM WEST)

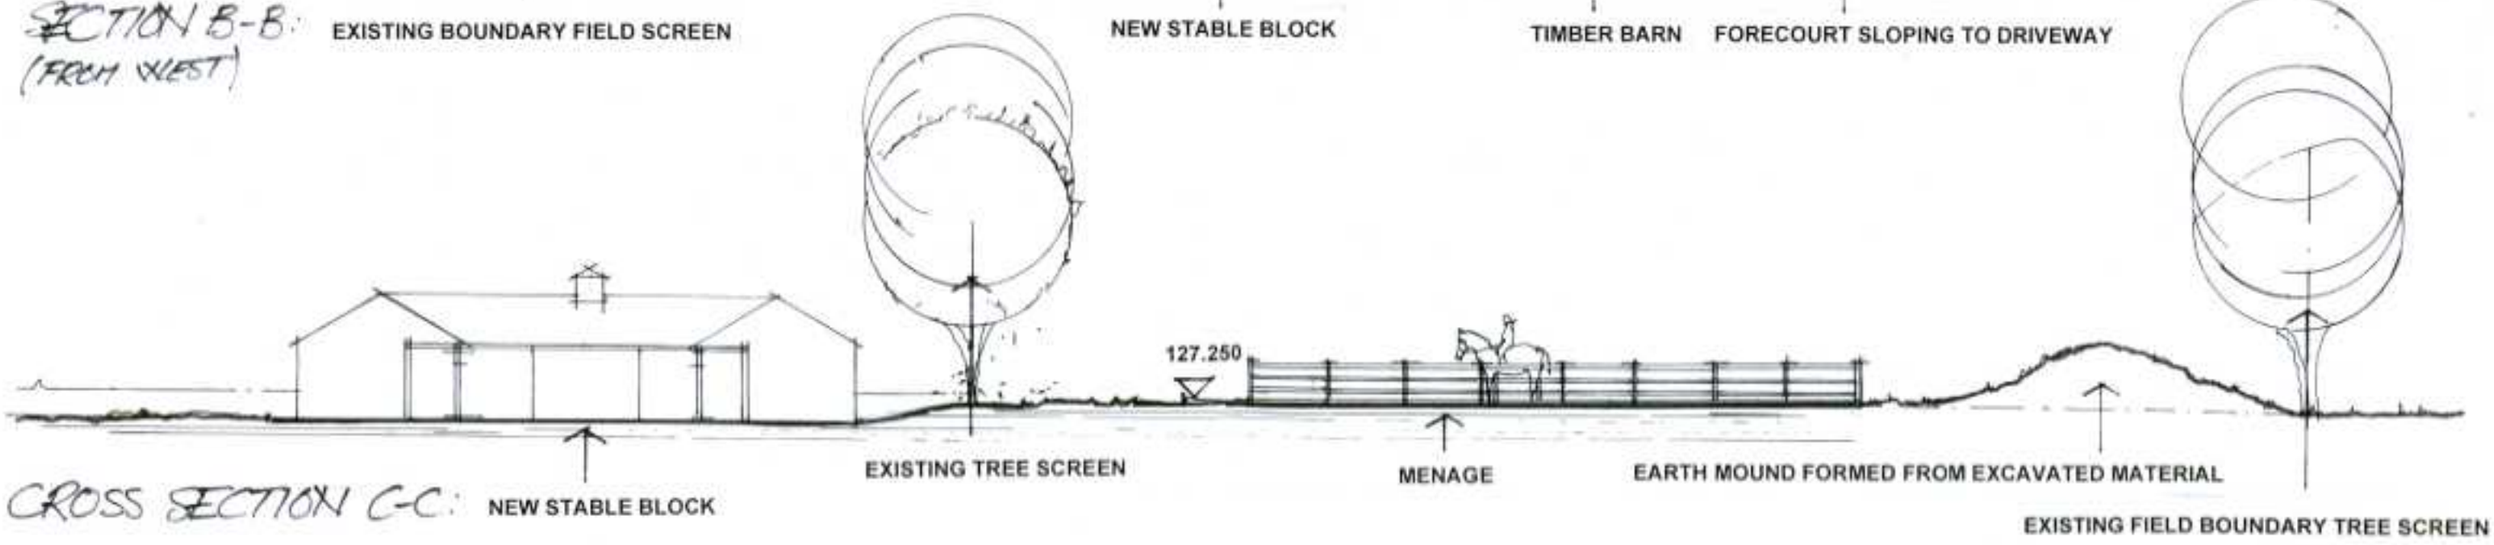

CROSS SECTION C-C:

SITE SECTIONS: 1:200 at A3