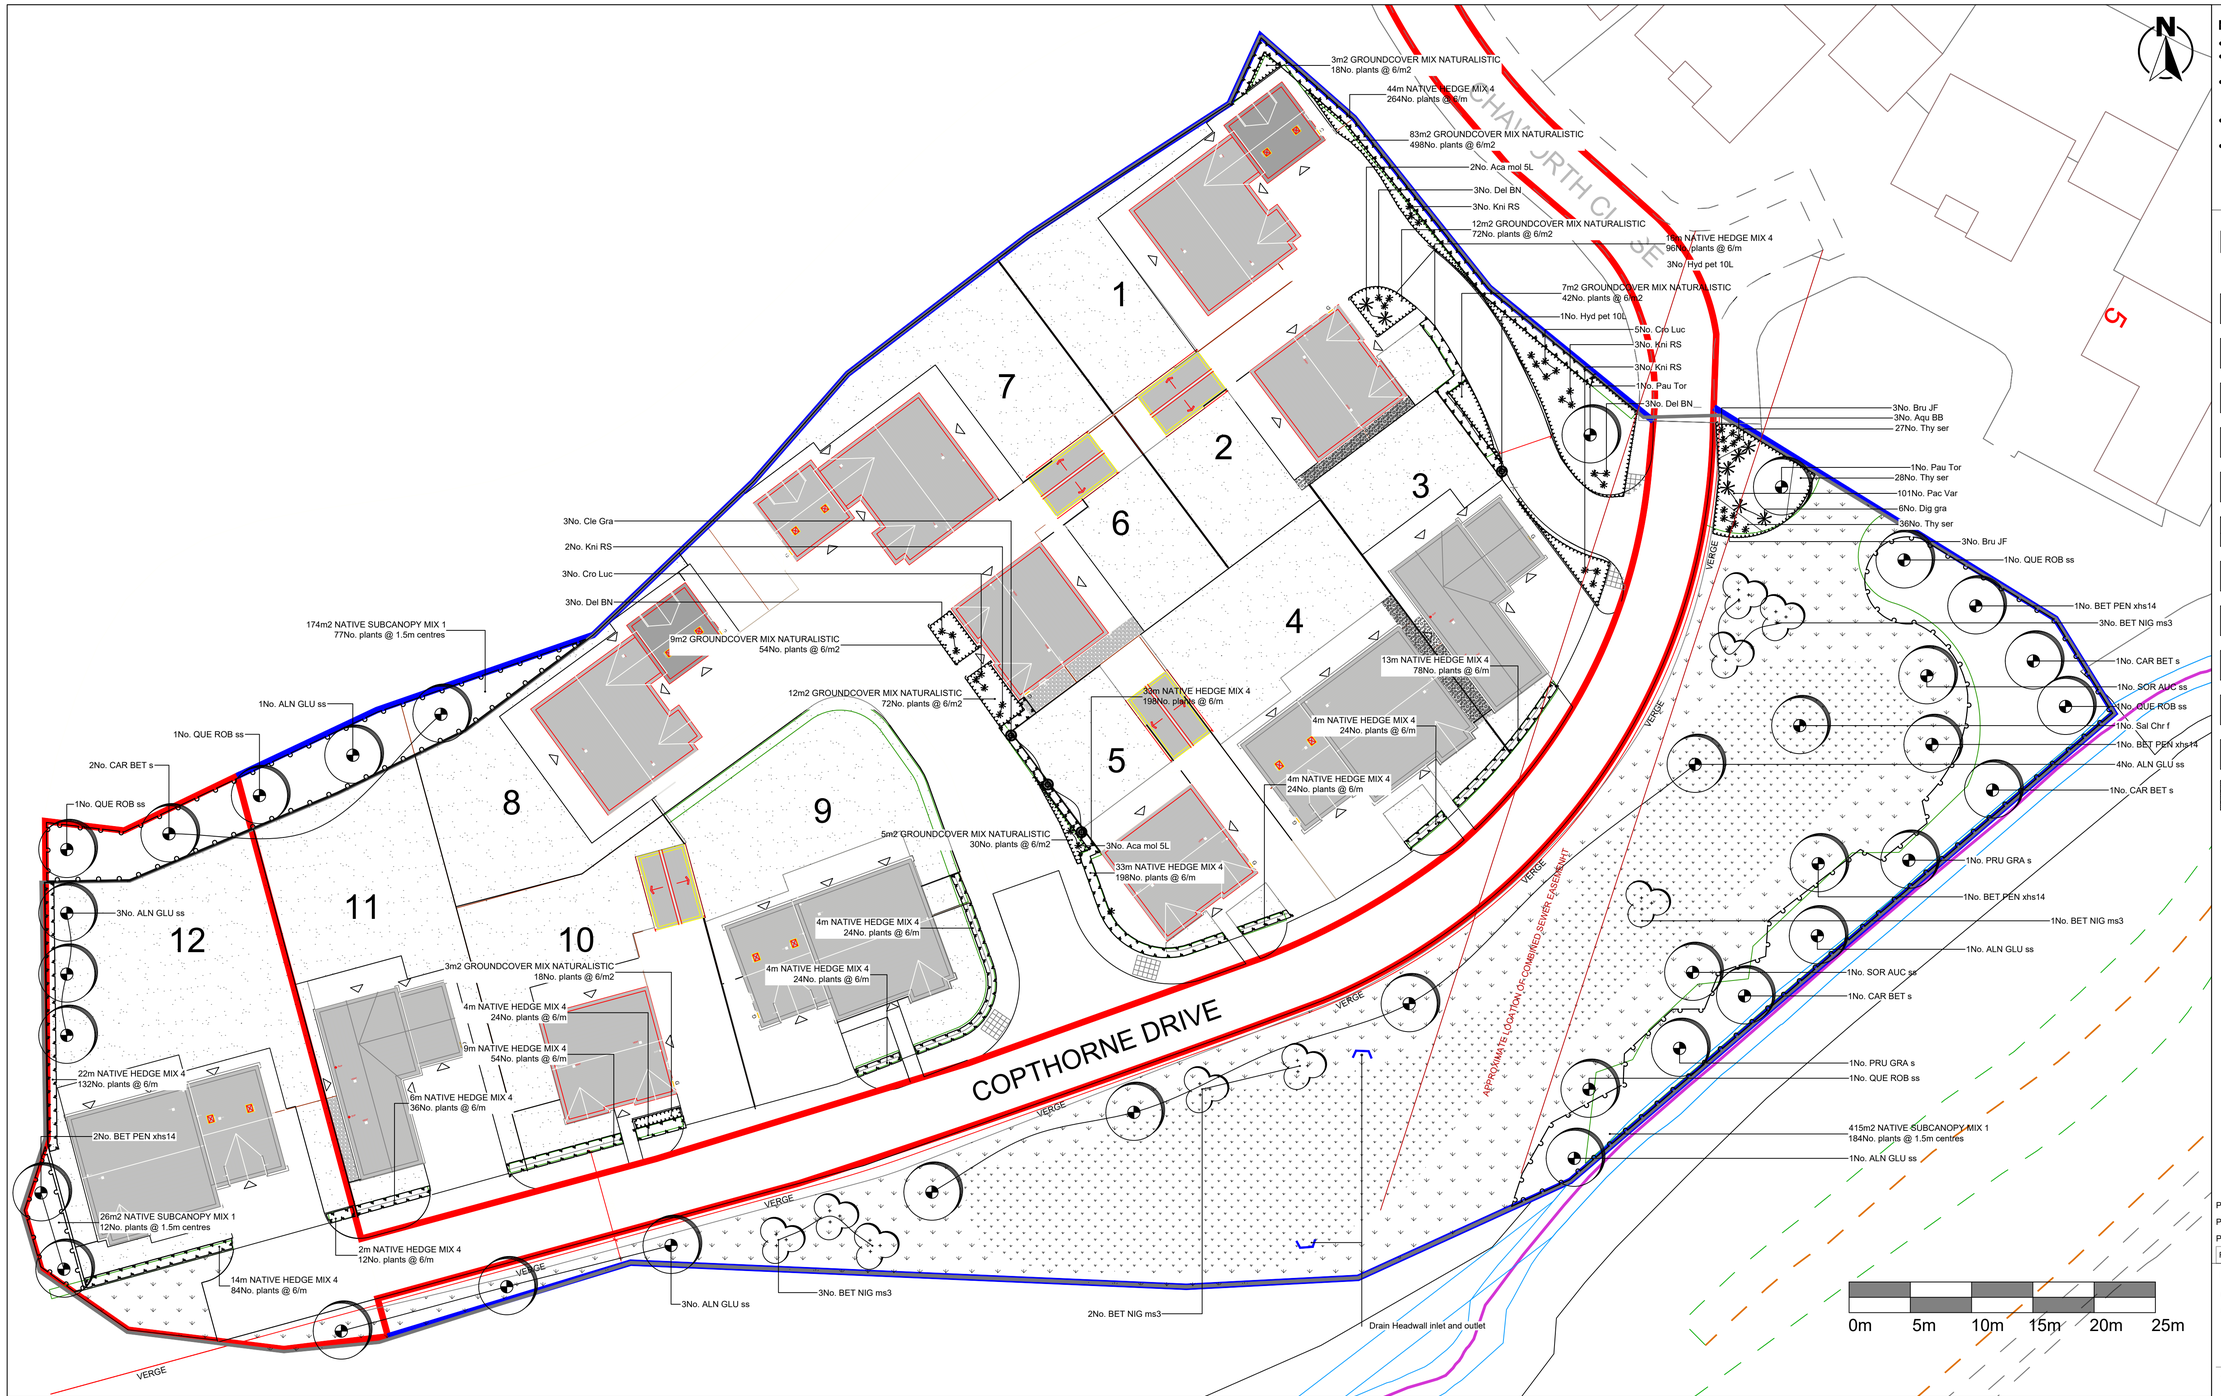


NOTES

- Do not scale from this drawing
- All dimensions are in meters unless stated otherwise
- This drawing is to be read in conjunction with all relevant drawings and documents associated with this project.
- All surveyed information including levels and layout is provided by others
- All existing and proposed dimensions, levels and locations to be checked and verified by the main contractor on site prior to the commencement of the works and any anomalies reported to the engineer.

KEY

- Propsed Planting Mix
- Propsed Hedge
- Propsed Shrub Planting
- Grass-Amenity Seed - 1850m2
- Wildflower Meadowmix - 1500m2 Emmorsgate EM3 Special Mix
- Wetland Meadow mix - 900m2 Emmorsgate EM8
- Proposed Climber
- Proposed Large Specimen Planting
- Proposed Small Specimen Planting
- Proposed Tree
- Proposed Multistem Tree
- Indicative gravel trim to sides of houses to be installed and specified by others.

PLANT SCHEDULE

TREES

QTY	CODE	PLANT NAME	STOCK	FORM	GIRTH/HEIGHT
13No.	ALN GLU ss	Alnus glutinosa	B	STD	10-12cm
9No.	BET NIG ms3	Betula nigra	C 45L	MSTEM3	200-250cm
5No.	BET PEN xhs14	Betula pendula	C 45L	STD	14-16cm
5No.	CAR BET s	Carpinus betulus	B	STD	8-10cm
2No.	Pau Tor	Paulownia tormentosa	RB	STD	12-14cm
2No.	PRU GRA s	Prunus padus Grandiflora	B	STD	8-10cm
5No.	QUE ROB ss	Quercus robur	C 25L	STD	10-12cm
1No.	Sal Chr f	Salix x sepulcralis 'Chrysocoma'	B	FTH	160-210cm
2No.	SOR AUC ss	Sorbus aucuparia	B	STD	10-12cm

HEDGE MIXES

PERCENT	QTY	PLANT NAME	STOCK	SIZE
212m NATIVE HEDGE MIX 4 planted @ 6/m in a Double Staggered Row				
25%	318No.	Carpinus betulus	B Trans	60-80cm
25%	318No.	Prunus spinosa	B Trans	60-80cm
20%	254No.	Corylus avellana	B Trans	60-80cm
20%	254No.	Cornus sanguinea	B Trans	60-80cm
5%	64No.	Ilex aquifolium	C 3L	40-60cm
5%	64No.	Rosa canina	B Trans	60-80cm

To be planted in species groups of approximately 5.

PLANT MIXES

PERCENT	QTY	PLANT NAME	STOCK	SIZE
142m2 GROUNDCOVER MIX NATURALISTIC planted @ 6/m2				
10%	80No.	Aqualegia 'Balck Barlow'	C 2L	20-30cm
20%	161No.	Carex hachijoensis 'Evergold'	C 2L	20-30cm
20%	161No.	Calamagrostis x acutiflora 'Karl Foester'	C 3L	20-30cm
5%	40No.	Echinacea purpurea 'white swan'	C 2L	15-20cm
10%	80No.	Echinops bannaticus 'Taplow Blue'	C 2L	20-30cm
5%	40No.	Euphorbia amygdaloides robbiae	C 2L	20-30cm
12%	96No.	Heuchera 'Amber Waves'	C 2L	20-30cm
5%	40No.	Salvia nemorosa 'Caradonna'	C 2L	20-30cm
5%	40No.	Verbena bonariensis	C 2L	20-30cm
8%	64No.	Vinca minor	C 2L	20-30cm

Individual varieties to be planted in groups of approximately 3.

615m2 NATIVE SUBCANOPY MIX 1 planted @ 1.5m centres				
20%	55No.	Crataegus monogyna	B Trans	60-80cm
20%	55No.	Viburnum opulus	B Trans	60-80cm
20%	55No.	Rhamnus catharticus	B Trans	60-80cm
20%	55No.	Corylus avellana	B Trans	60-80cm
20%	55No.	Sambucus nigra	B Trans	60-80cm

Individual varieties to be planted in groups of approximately 5-10.

HERBACEOUS PLANTS

QTY	CODE	PLANT NAME	STOCK	SPACING
5No.	Aca mol 5L	Acanthus mollis	C 5L	3/m2
3No.	Aqu BB	Aquilegia 'Black Barlow'	C 2L	5/m2
6No.	Bru JF	Brunnera macrophylla 'Jack Frost'	C 2L	5/m2
8No.	Cro Luc	Crocosmia 'Lucifer'	C 2L	5/m2
9No.	Del BN	Delphinium 'Blue Nile'	C 2L	3/m2
6No.	Dig gra	Digitalis grandiflora	C 2L	3/m2
11No.	Kni RS	Kniphofia 'Royal Standard'	C 2L	3/m2
101No.	Pac Var	Pachysandra terminalis 'Variegata'	C 2L	3/m2
91No.	Thy ser	Thymus serphyllum	C 2L	5/m2

WILDFLOWER MEADOW, WETLAND MEADOW AND AMENITY SEED

Pictorial Meadows: Native Meadow Mix
1196m2 @ 2g/m2

Pictorial Meadows: Waters Edge Meadow Mix
900m2 @ 2g/m2

Amenity seed for rear and front lawns [Contractors Choice]
2274m2 @ 3g/m2

NOTES AND ABBREVIATIONS:

B = Bare root (bagged).
C = Container (or pot) grown, followed by size of the container (or pot).
FORM = Shape of tree as supplied by the nursery.
FTH = Feather.
HABIT = Juvenile habit or plant shape as supplied by the nursery.
QTY = Quantity
RB = Rootballed (balled and wrapped).
STD = (clear stem) Standard.
STOCK = Root condition/protection method eg Bare root.
Trans = Transplant (or undercut seedling).
Twiner = Twining climber attached to trellis/frame, refer to specification.

- Refer to specification for further information.
- All plants to be completely hardened off
- Substitutions to be agreed with Landscape Architect.

Rev	Date	Description	DRA	CHK	APP
PL03	29/06/21	change of key	SH	GB	GB
PL02	10/05/21	Additional Plot (Plot 12)	SH	GB	GB
PL01	05/03/20	For Planning	SH	NP	GB

Project
Copthorne Drive
(Plot 12 Planning)

Client
Carter Construction Limited

Drawing Title
Soft Landscape Design

Status	Date	Scale
For Planning	10/05/2020	1:250 @ A1

Drawn	Designed	Checked	Approved
SH	SH	GB	GB

DWG No. SHF.1772.001.ENZ-XX-00-DR-L-45-02 **Revision** PL03

enzygo environmental consultants
BRISTOL 01454 269 237 www.enzygo.com
MANCHESTER 0161 413 6444
SHEFFIELD 0114 321 5151 hello@enzygo.com

© Crown copyright and database rights 2019 Ordnance Survey 0100031673