gino lombardo associates ltd
architectural and interior designers
45 Friar Gate, Derby, DE1 1DA Tel. 01332 342990

Client
New Dawn Retail

Project
47 Chapel St Kilburn

Feature
site plans

Drawing No.
13016/PP/02
Revisions

Date
FEBRUARY 14
Drawn
Barry Singleton
Scale
1:100, 1:500, 1:1250

© Design and details are copyright, this drawing must not be reproduced without permission.

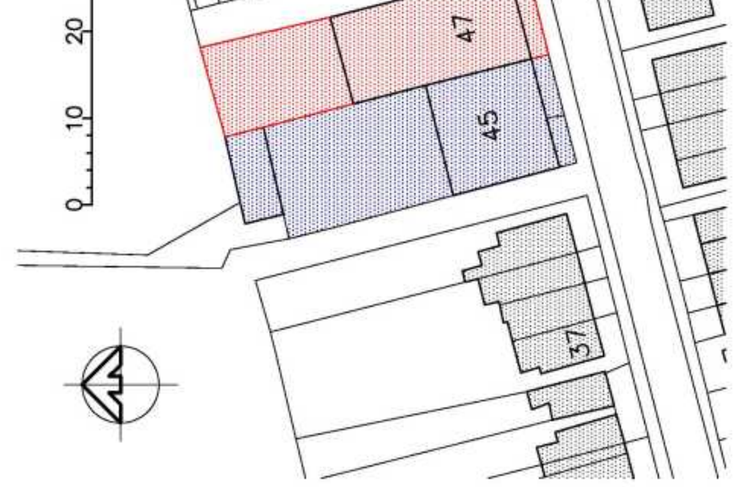

block plan 1:500

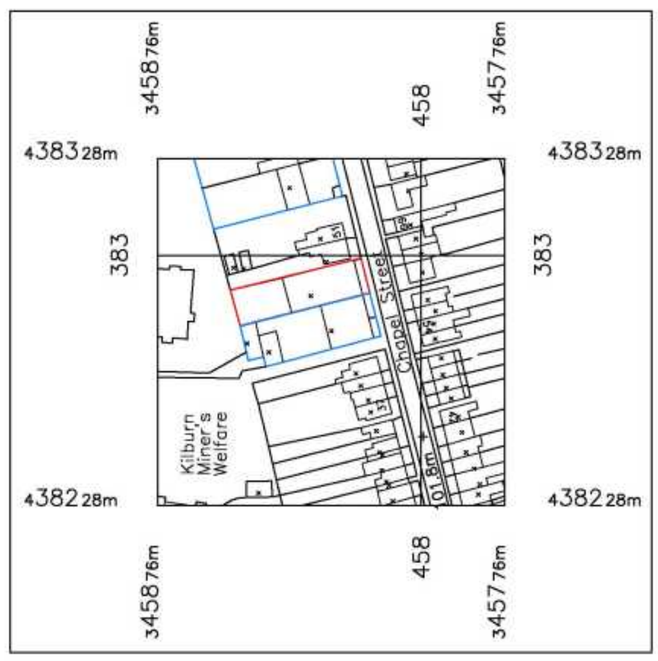

© Crown Copyright 2006
Reproduction in whole or in part is prohibited
without the prior permission of Ordnance Survey.

site location plan 1:1250

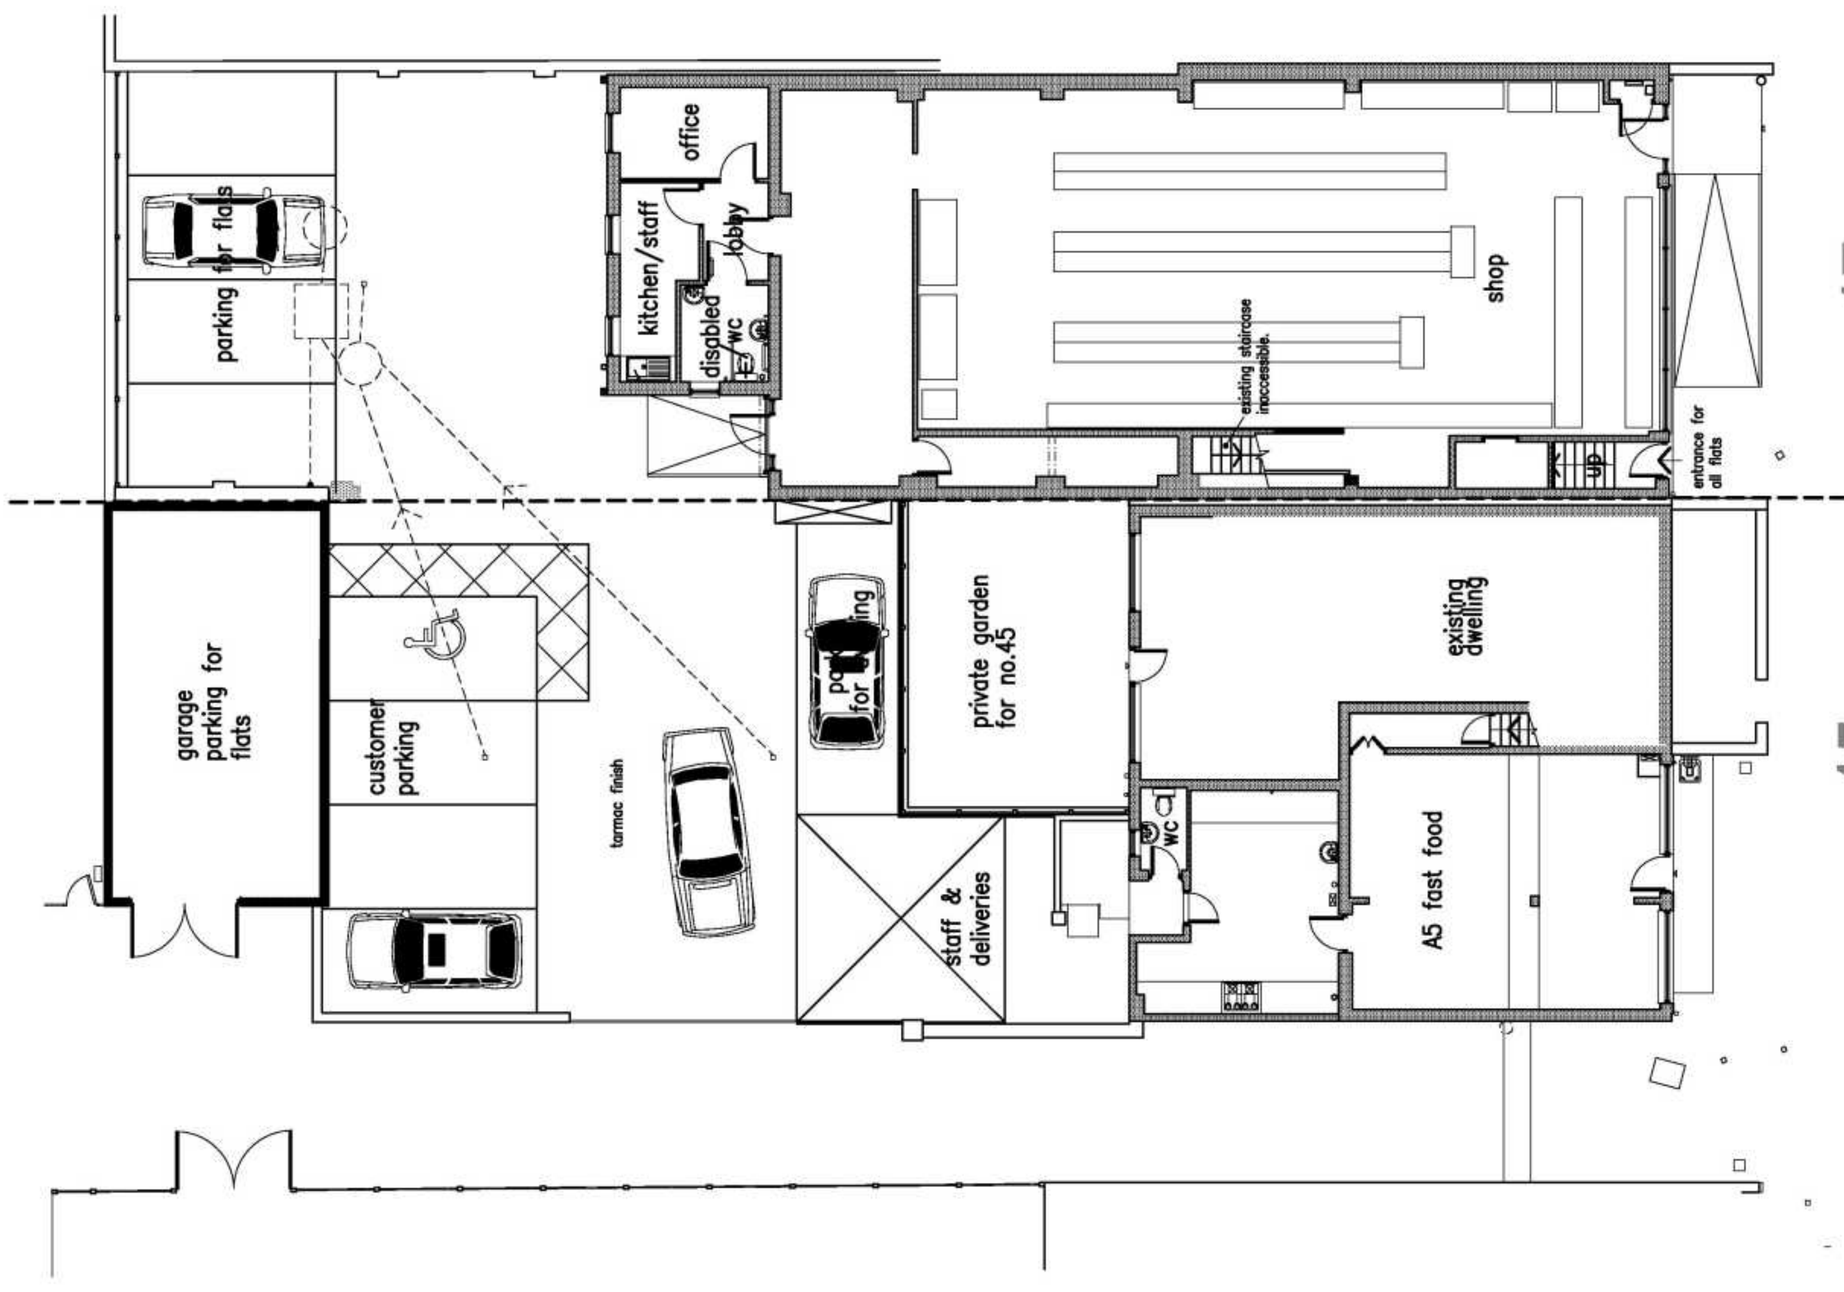

site plan 1:100