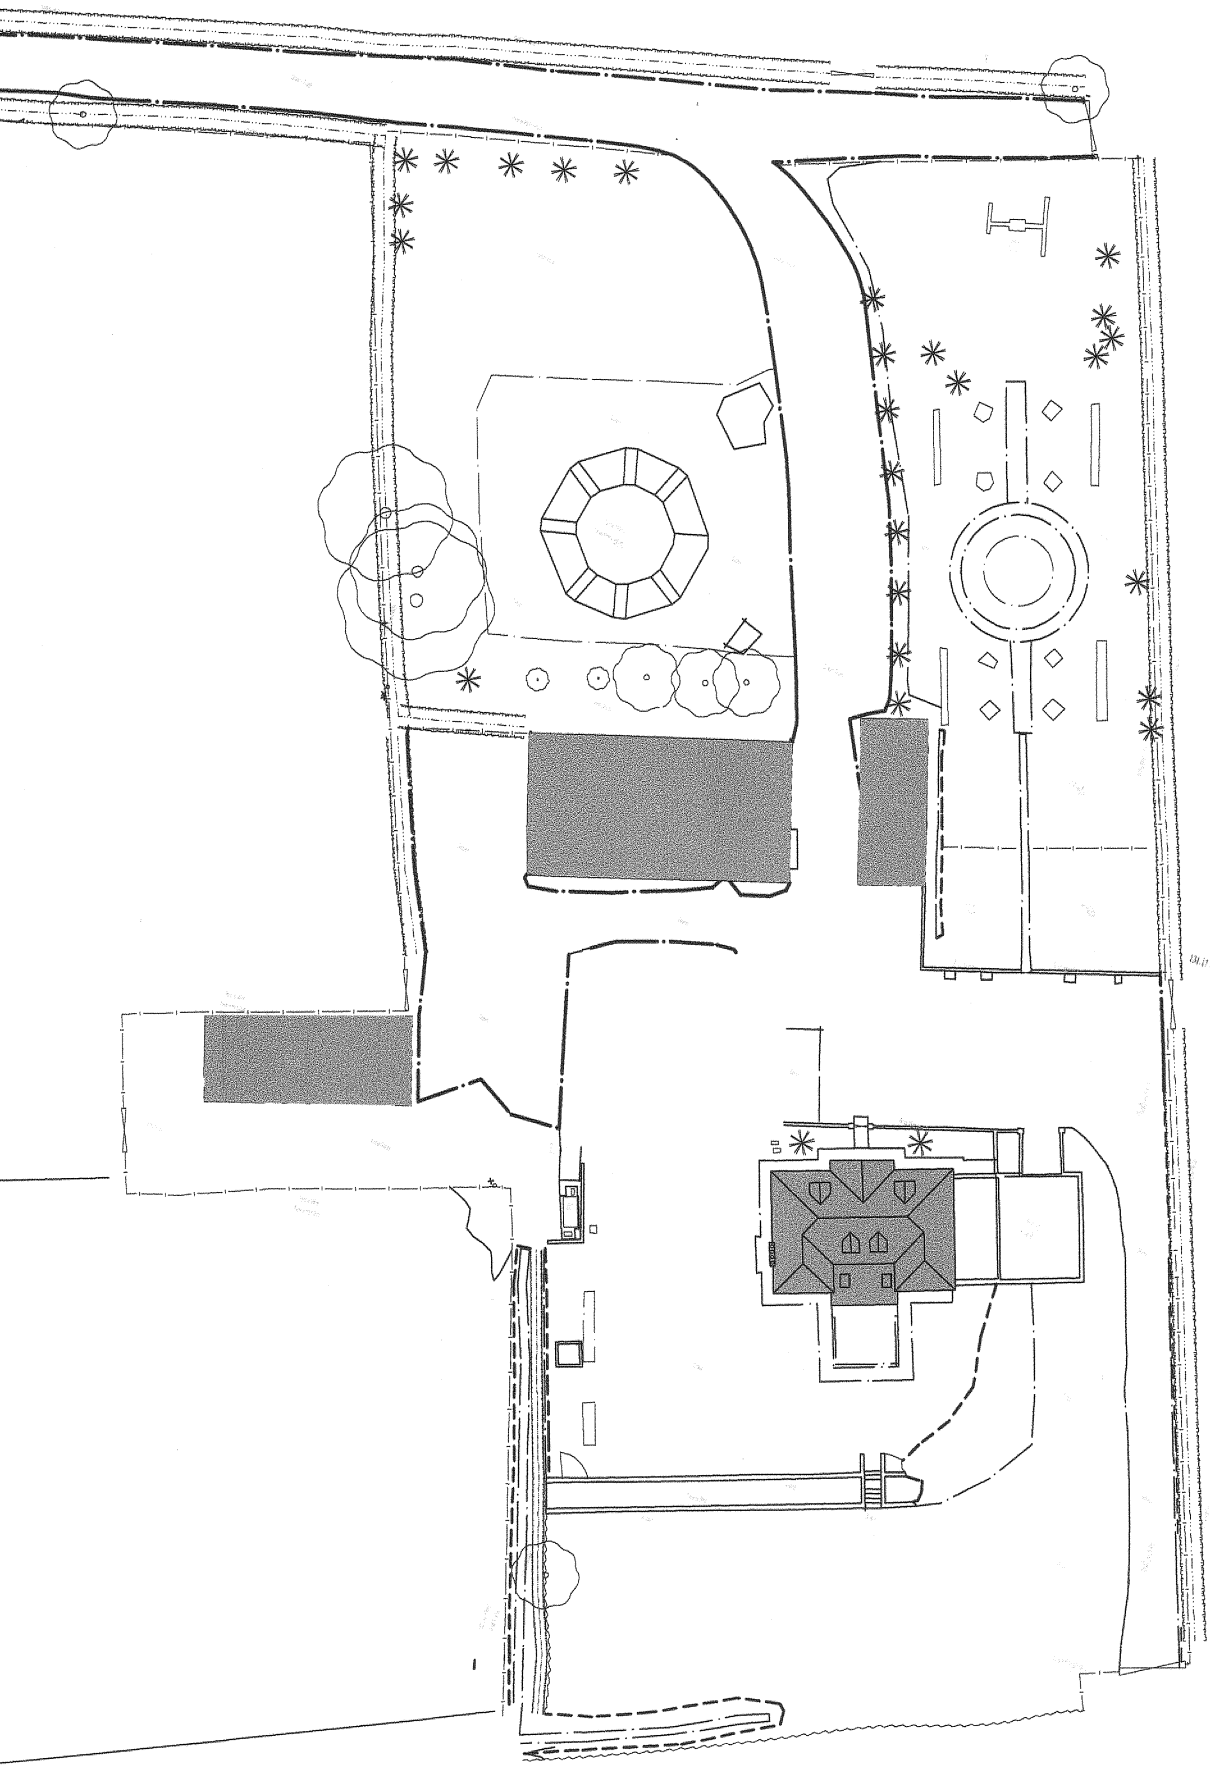

Drwg No - BFP/113/125

Scale - 1:600 (A3)

Existing Site Layout

Proposed Alterations and Extension at Marehay Hall Farm, Street Lane, Denby, Ripley, DE5 8NF