All rights prescribed in Chapter IV of the Copyright, Design & Patents Act 1988 have been generally asserted. The copyright remains with MJB Technical Services Ltd at all times unless specifically agreed otherwise.
© copyright
MJB Technical Services Ltd registered in England and Wales. Registration No.7355562

NOTES

1. DO NOT SCALE THIS DRAWING. IF IN DOUBT ASK

2. THIS DRAWING IS TO BE READ IN CONJUNCTION WITH ALL DRAWINGS AND SPECIFICATIONS.

3. ALL DIMENSIONS IN MILLIMETRES UNLESS NOTED OTHERWISE. ALL LEVELS IN METRES UNLESS NOTED OTHERWISE

4. ALL DETAILS AND DIMENSIONS ARE TO BE CONFIRMED ON SITE PRIOR TO WORK COMMENCING OR ORDERING OF MATERIALS.

5. ANY DISCREPANCIES NOTED ON SITE ARE TO BE REPORTED TO THE ENGINEER IMMEDIATELY.

6. ALL DRAINAGE TO BE CONFIRMED ON SITE PRIOR TO THE COMMENCEMENT OF CONSTRUCTION.

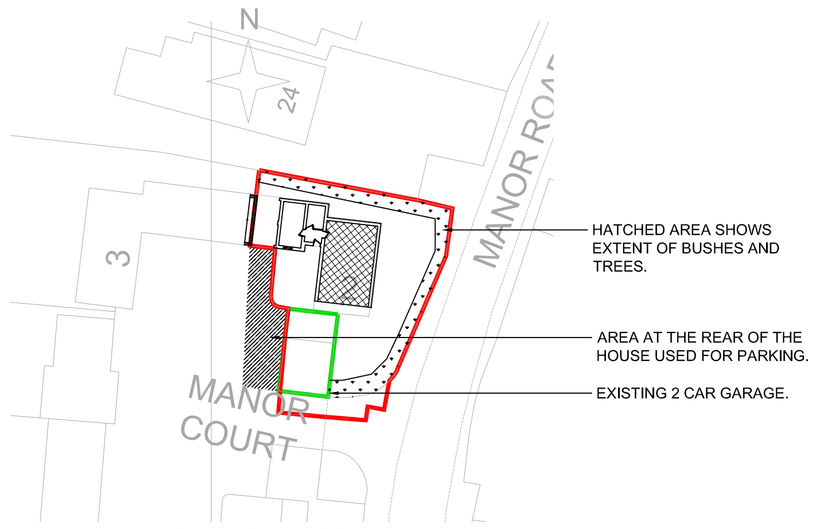

EXISTING BLOCK PLAN
SCALE 1:500

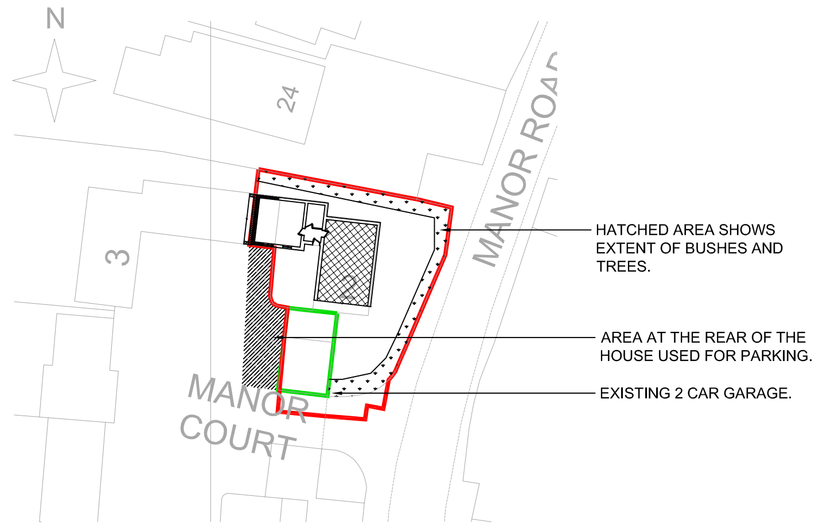

PROPOSED BLOCK PLAN
SCALE 1:500

Stanfords VectorMap



20 0 20 40 60 80 100
Metres

N

© Crown copyright and database rights 2021 OS 100035409
Reproduction in whole or in part is prohibited
without the permission of Ordnance Survey.

LOCATION PLAN
SCALE 1:1250

0 5 10 15 20 25 30 35 40 45 50m
SCALE 1:500

0 25 50 75 100 125m
SCALE 1:1250

AMENDED TO SUIT HIGHWAYS COMMENTS.	JS/MS	13.07.21	A1
Revision Details	By / Check	Date	Suffix

Drawing Status
PLANNING PERMISSION

Job Title
2 MANOR COURT, MANOR RD, SOUTH WINGFIELD, DE55 7NZ

Drawing Title
EXISTING AND PROPOSED BLOCK PLANS AND LOCATION PLAN

Scale at A1
AS SHOWN

Drawn	Approved		
JMS	MAS/JMS		
Stage 1 check	Stage 2 check	Originated	Date
MAS			29/06/21

MJB TECHNICAL
5 Railway Cottages
Holmewood
Derbyshire, S42 5RQ
Telephone (01246) 498031
Mobile 07846742350
Email michael.sprague@mjbtech.co.uk

Drawing Number: MANCT-ZZ-DR-AR-2001 A1
Rev

DB1V-CH Plot Date :
AutoCAD File Name :