Existing House - Isometric view

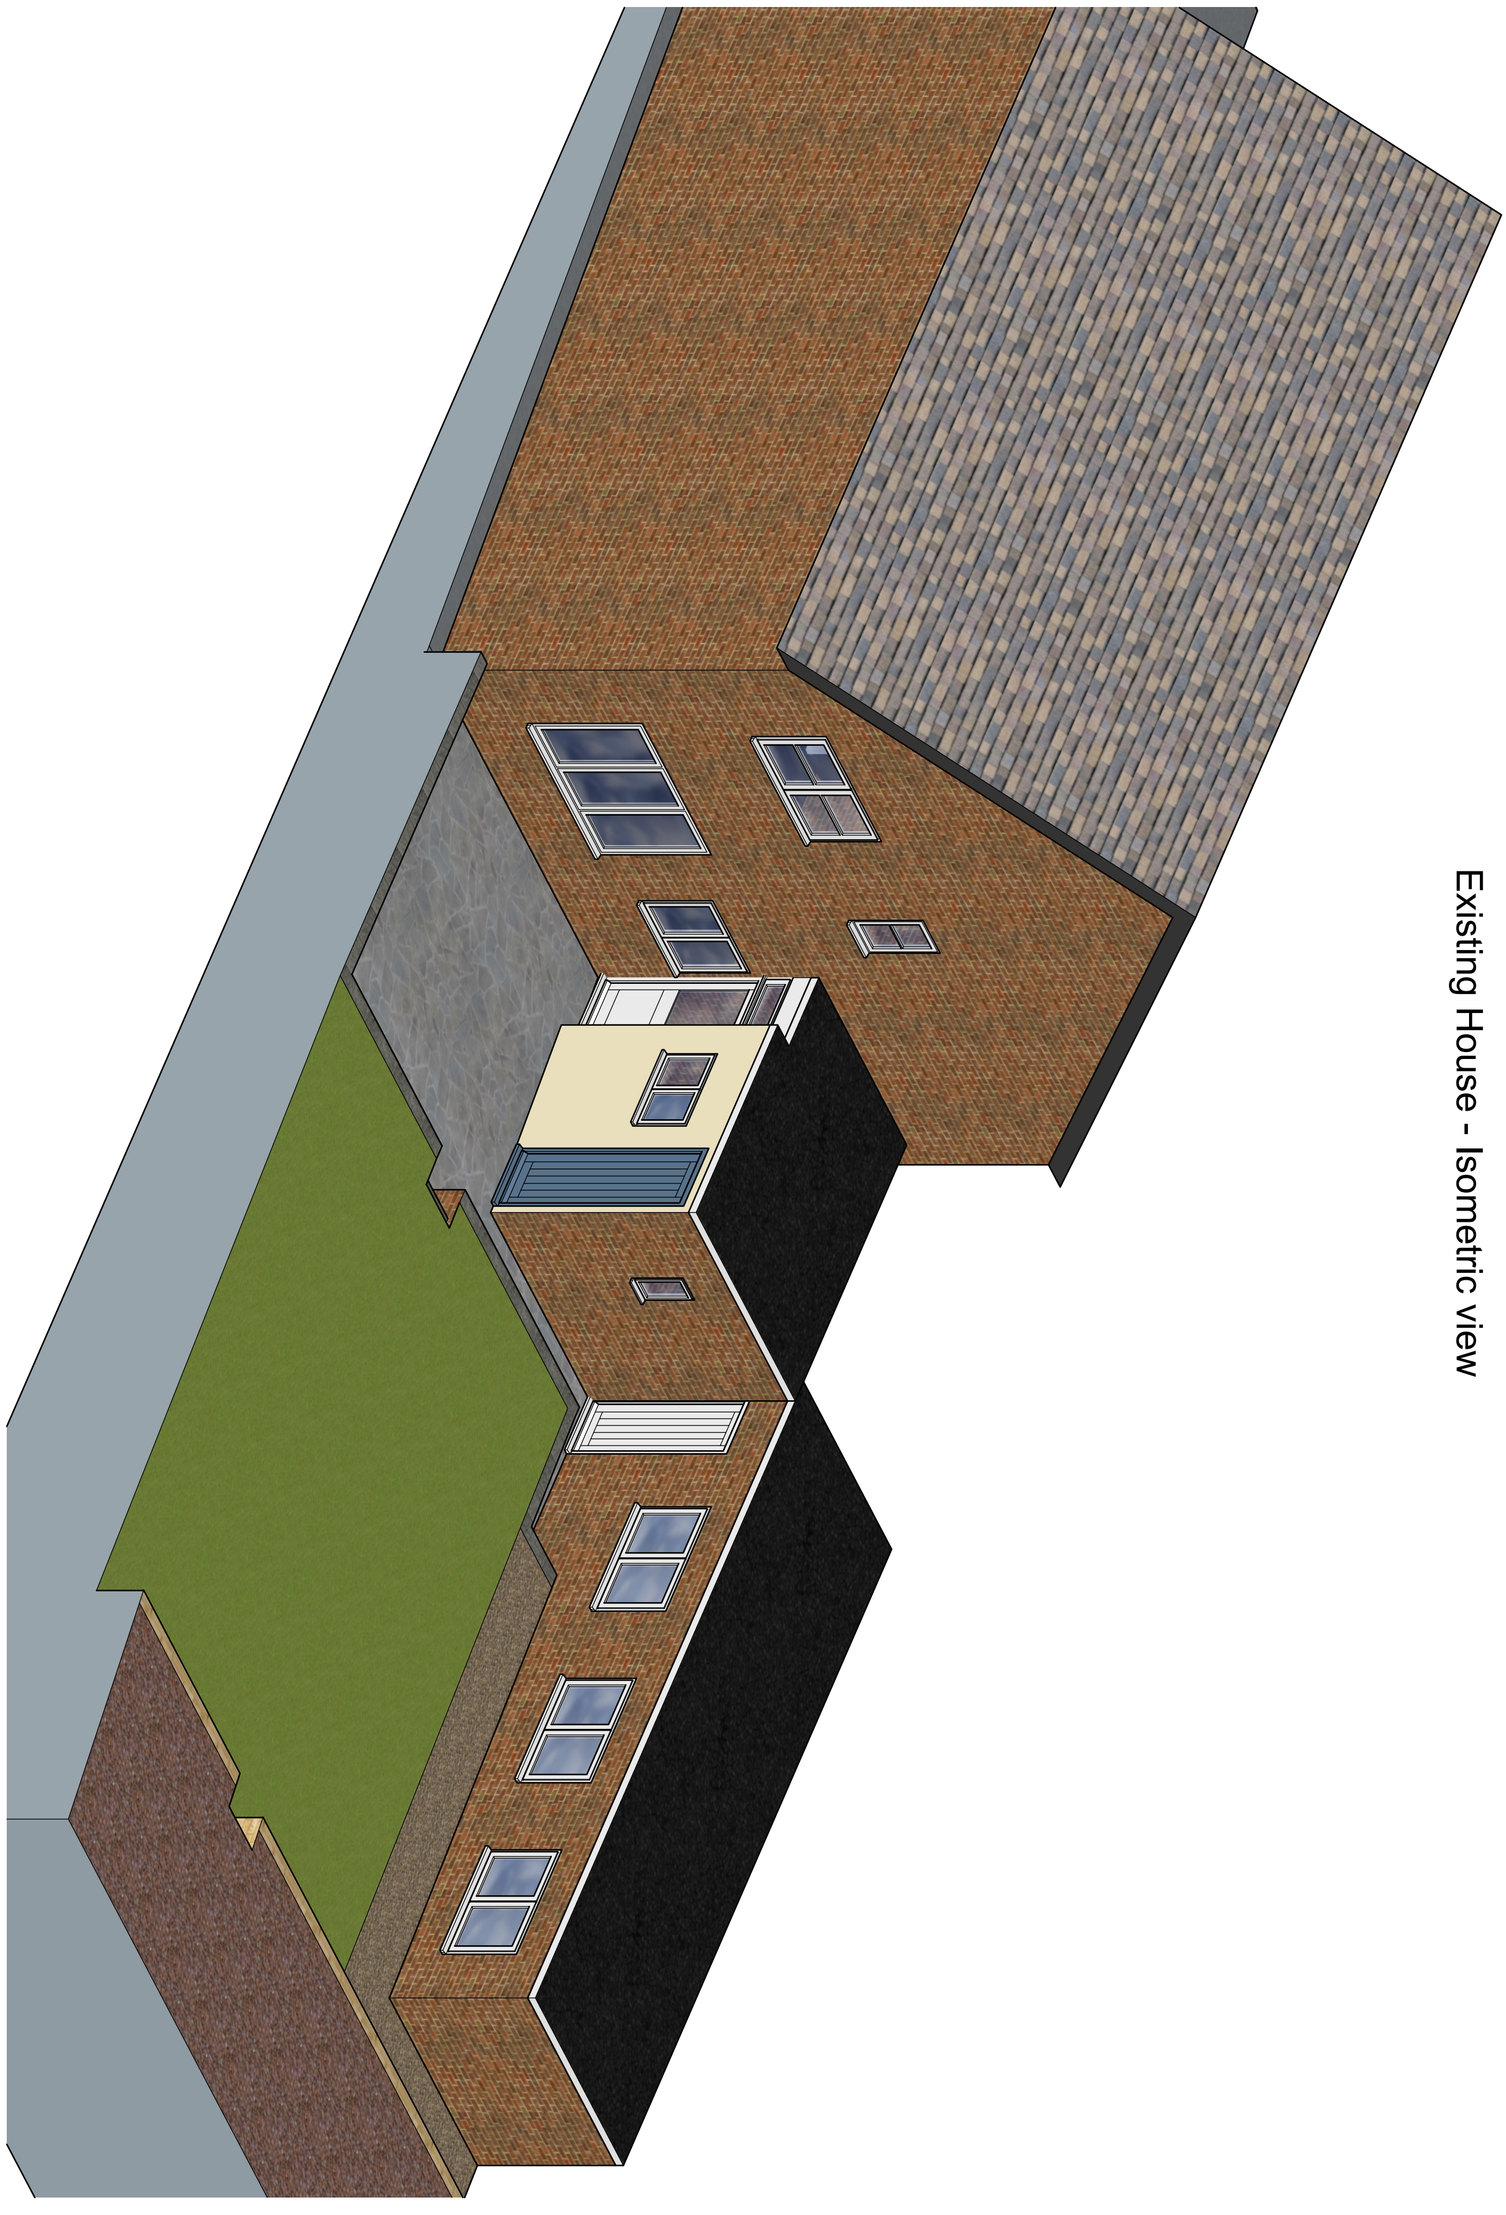

A.

Existing Elevations
1:50 (A3)

ISSUE
11/6/21

DRAWN BY
SC

PROJECT
HorsleyWH-Ford

PROJECT NO.
20210116

CLIENT
Mr & Mrs Ford
15B Church Lane

3C Developments
www.3cdevelopments.co.uk

Existing LHS Elevation



3C Developments
www.3cdevelopments.co.uk

CLIENT
Mr & Mrs Ford
15B Church Lane

PROJECT
HorsleyWH-Ford

PROJECT NO.
20210116

ISSUE
11/6/21

DRAWN BY
SC

Existing Elevations
1:50 (A3)

A.01

Existing Rear Elevation



A.02

Existing Elevations
1:50 (A3)

ISSUE
11/6/21

DRAWN BY
SC

PROJECT
HorsleyWH-Ford

PROJECT NO.
20210116

CLIENT
Mr & Mrs Ford
15B Church Lane

3C Developments
www.3cdevelopments.co.uk

Existing RHS Elevation

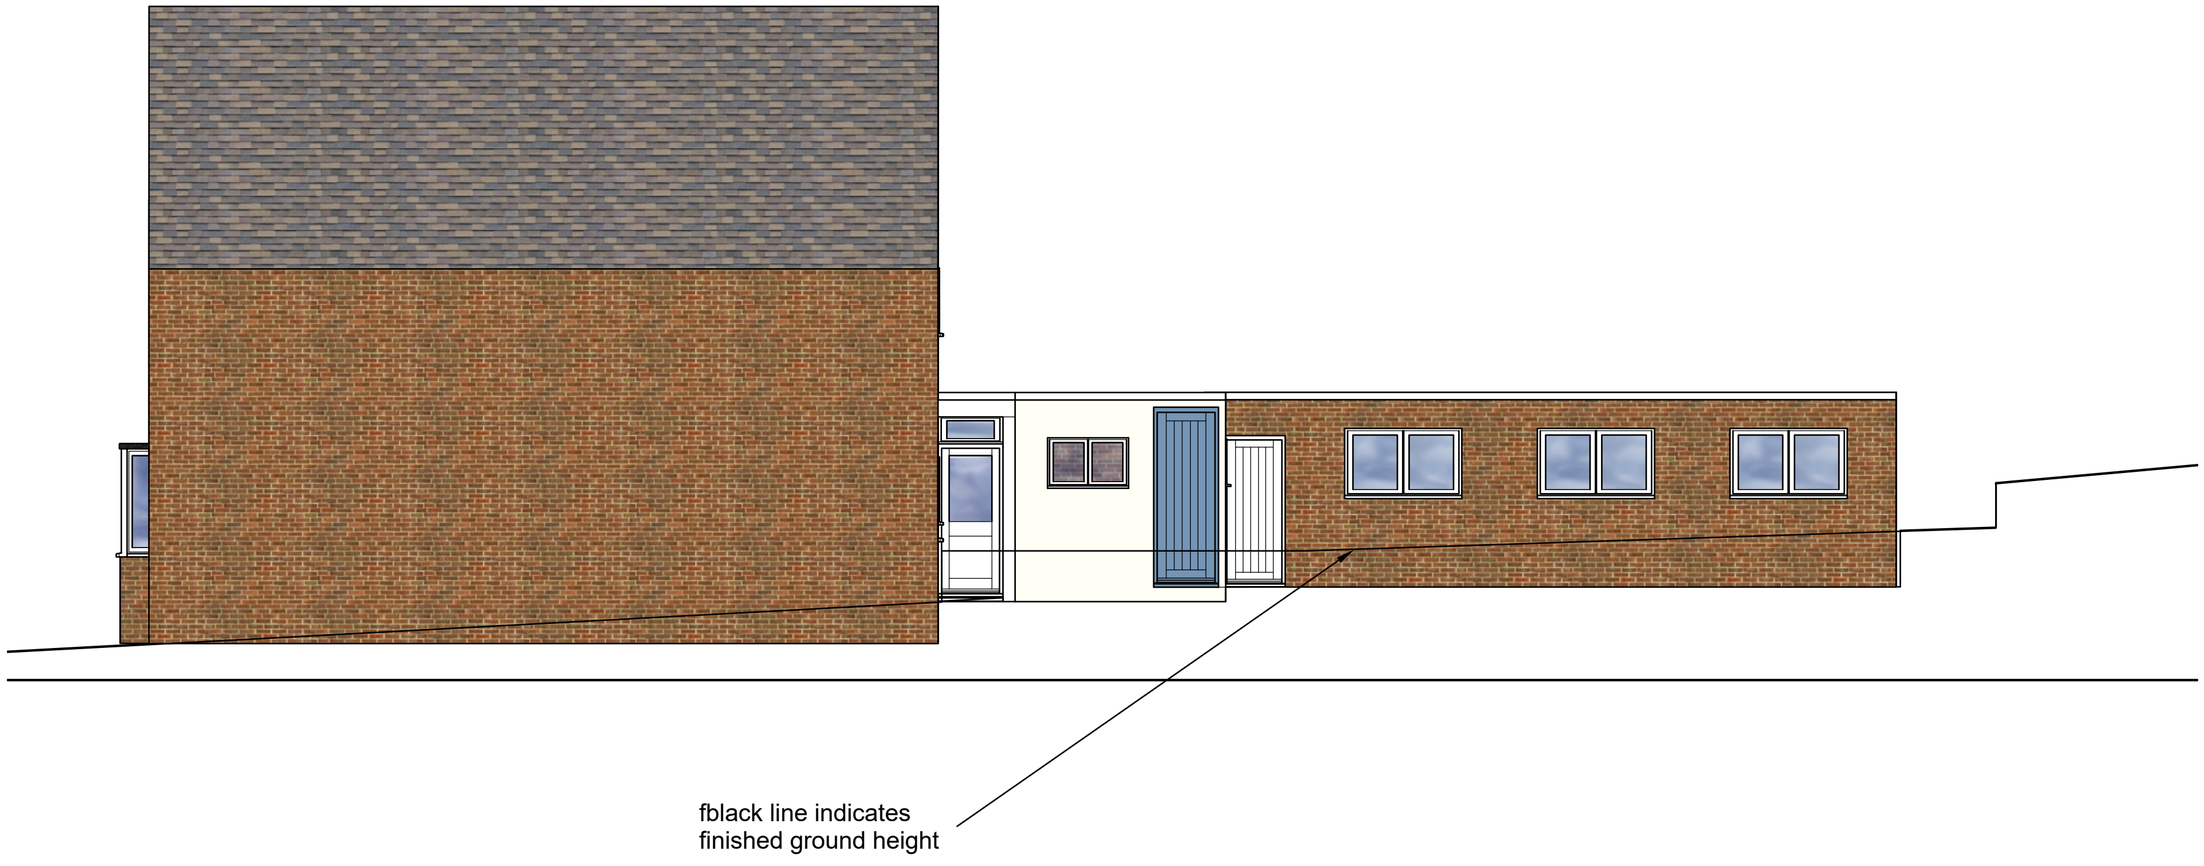

3C Developments
www.3cdevelopments.co.uk

CLIENT
Mr & Mrs Ford
15B Church Lane

PROJECT
HorsleyWH-Ford

PROJECT NO.
20210116

ISSUE
11/6/21

DRAWN BY
SC

Existing Elevations
1:50 (A3)

A.03



Existing Front Elevation

A.04

Existing Elevations
1:50 (A3)

ISSUE
11/6/21

DRAWN BY
SC

PROJECT
HorsleyWH-Ford

PROJECT NO.
20210116

CLIENT
Mr & Mrs Ford
15B Church Lane

3C Developments
www.3cdevelopments.co.uk