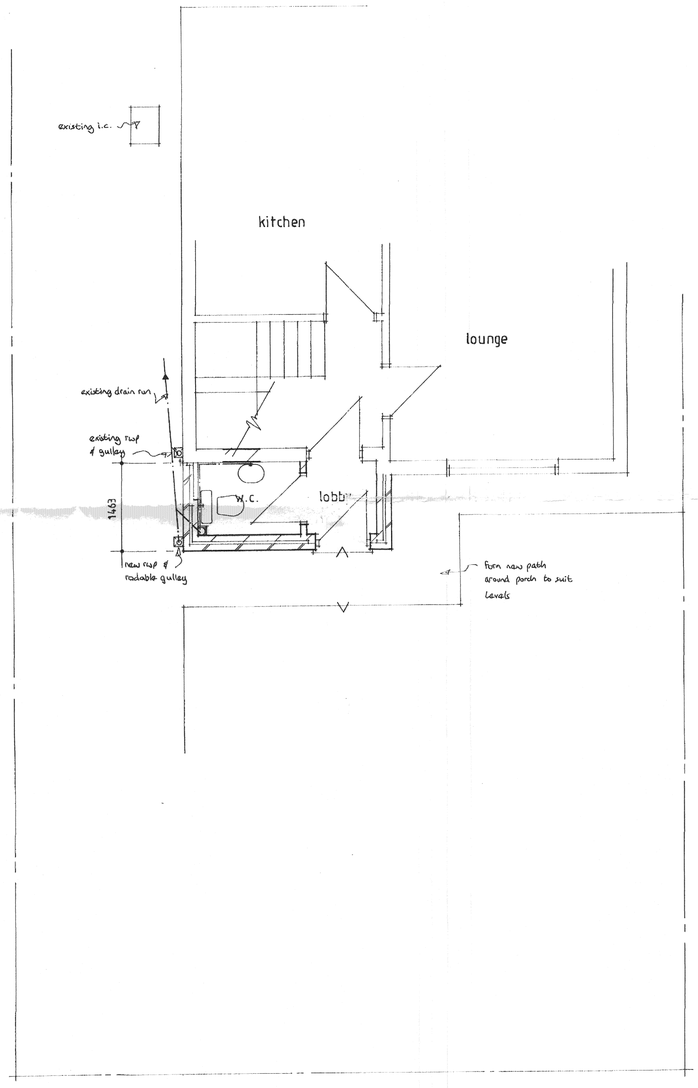

1 Plan

3 Side Elevation

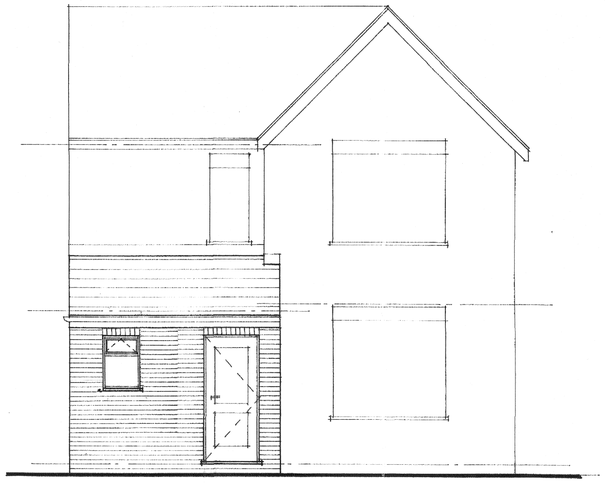

2 Front Elevation

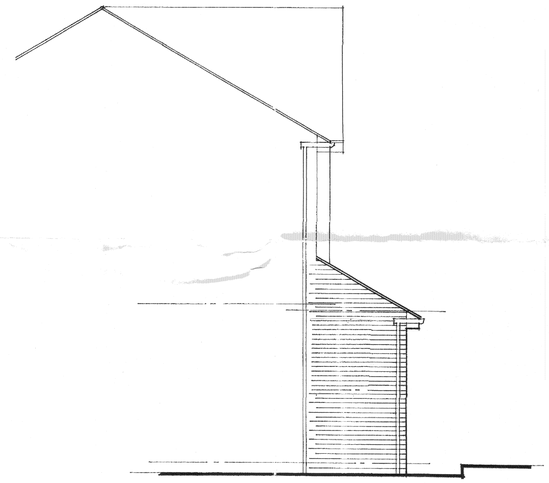

4 Side Elevation

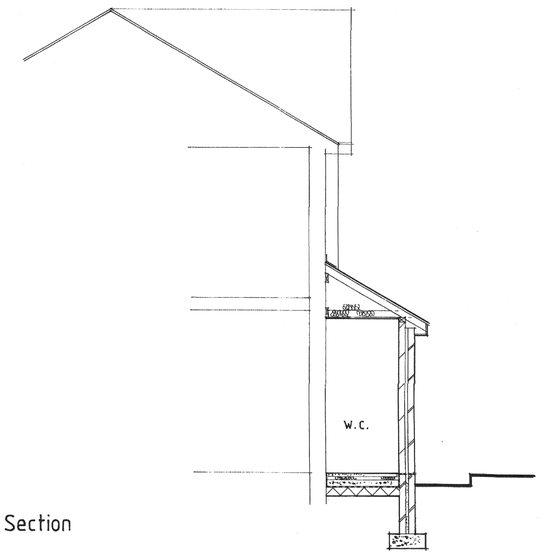

5 Section

NOTES

All dimensions must be checked on site and not scaled from this drawing.

A		
	Date	Revisions

© copyright

Client
Mr and Mrs Upton

Job Title
New Front Porch / W.C. at
72 Heanor Road
Smalley
Derbyshire

Drawing Title
Proposed

Scale 1:50

Date June 2003 | Drawn by

Drg No. 0303 / 429 - 1 | Rev.

841 x 594mm A1