MAY 2021 - REV 'A'

1. REAR ELEVATION WINDOW CHANGED TO DOORS.
2. SIDE (NORTH WEST) ELEVATION DOOR CHANGED TO MAINTAIN EXISTING WINDOW.

EXISTING →

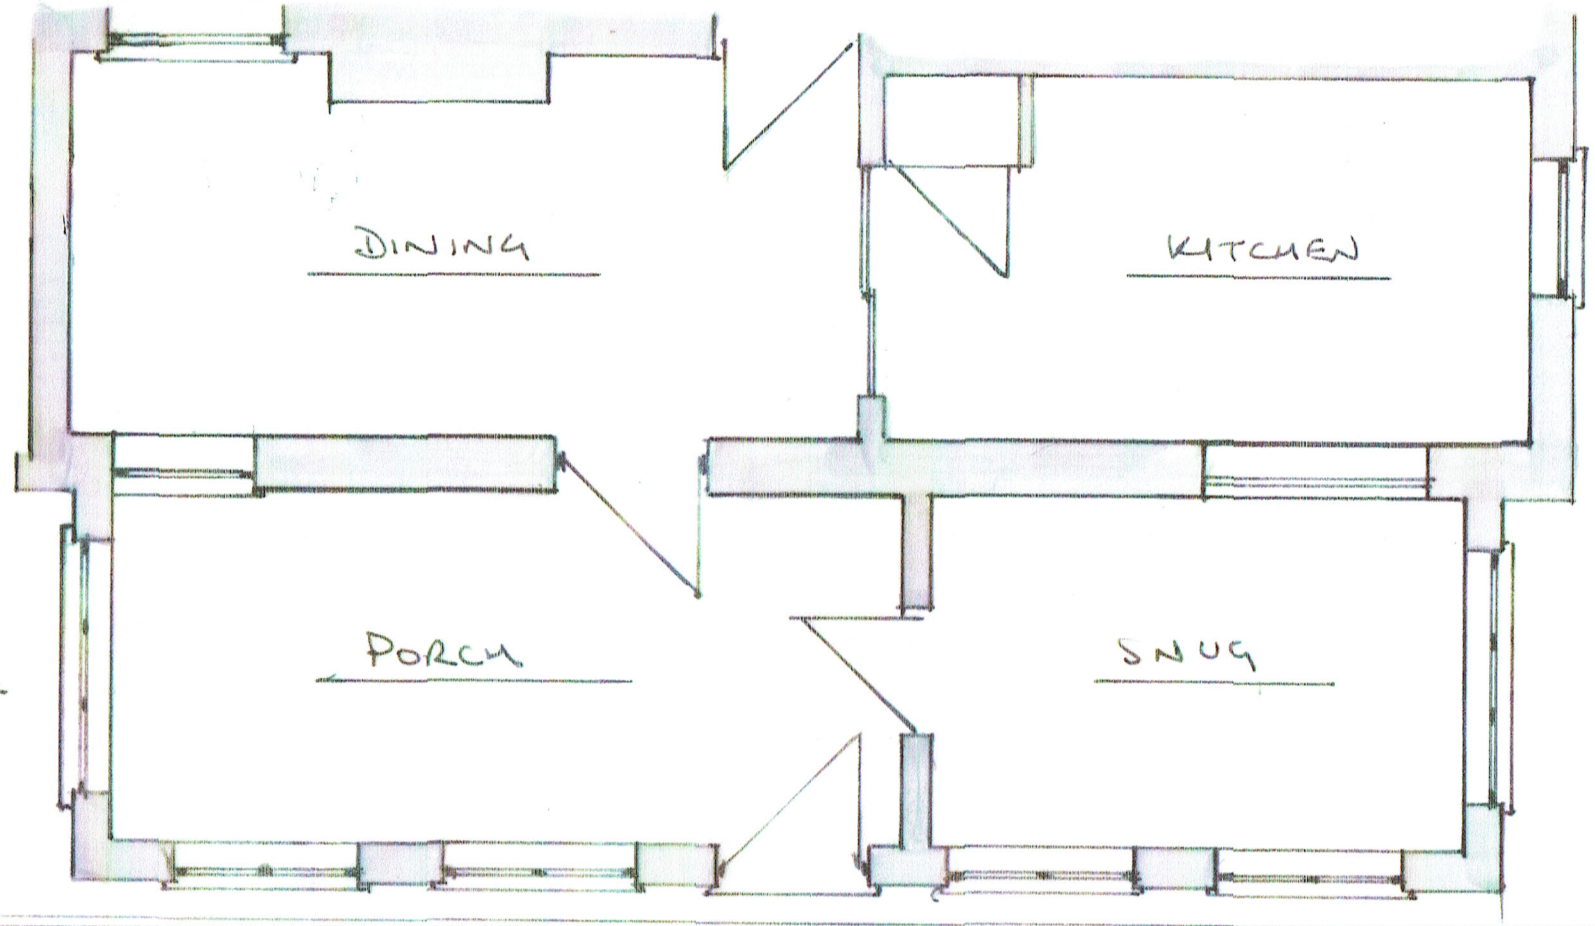

PROPOSED →

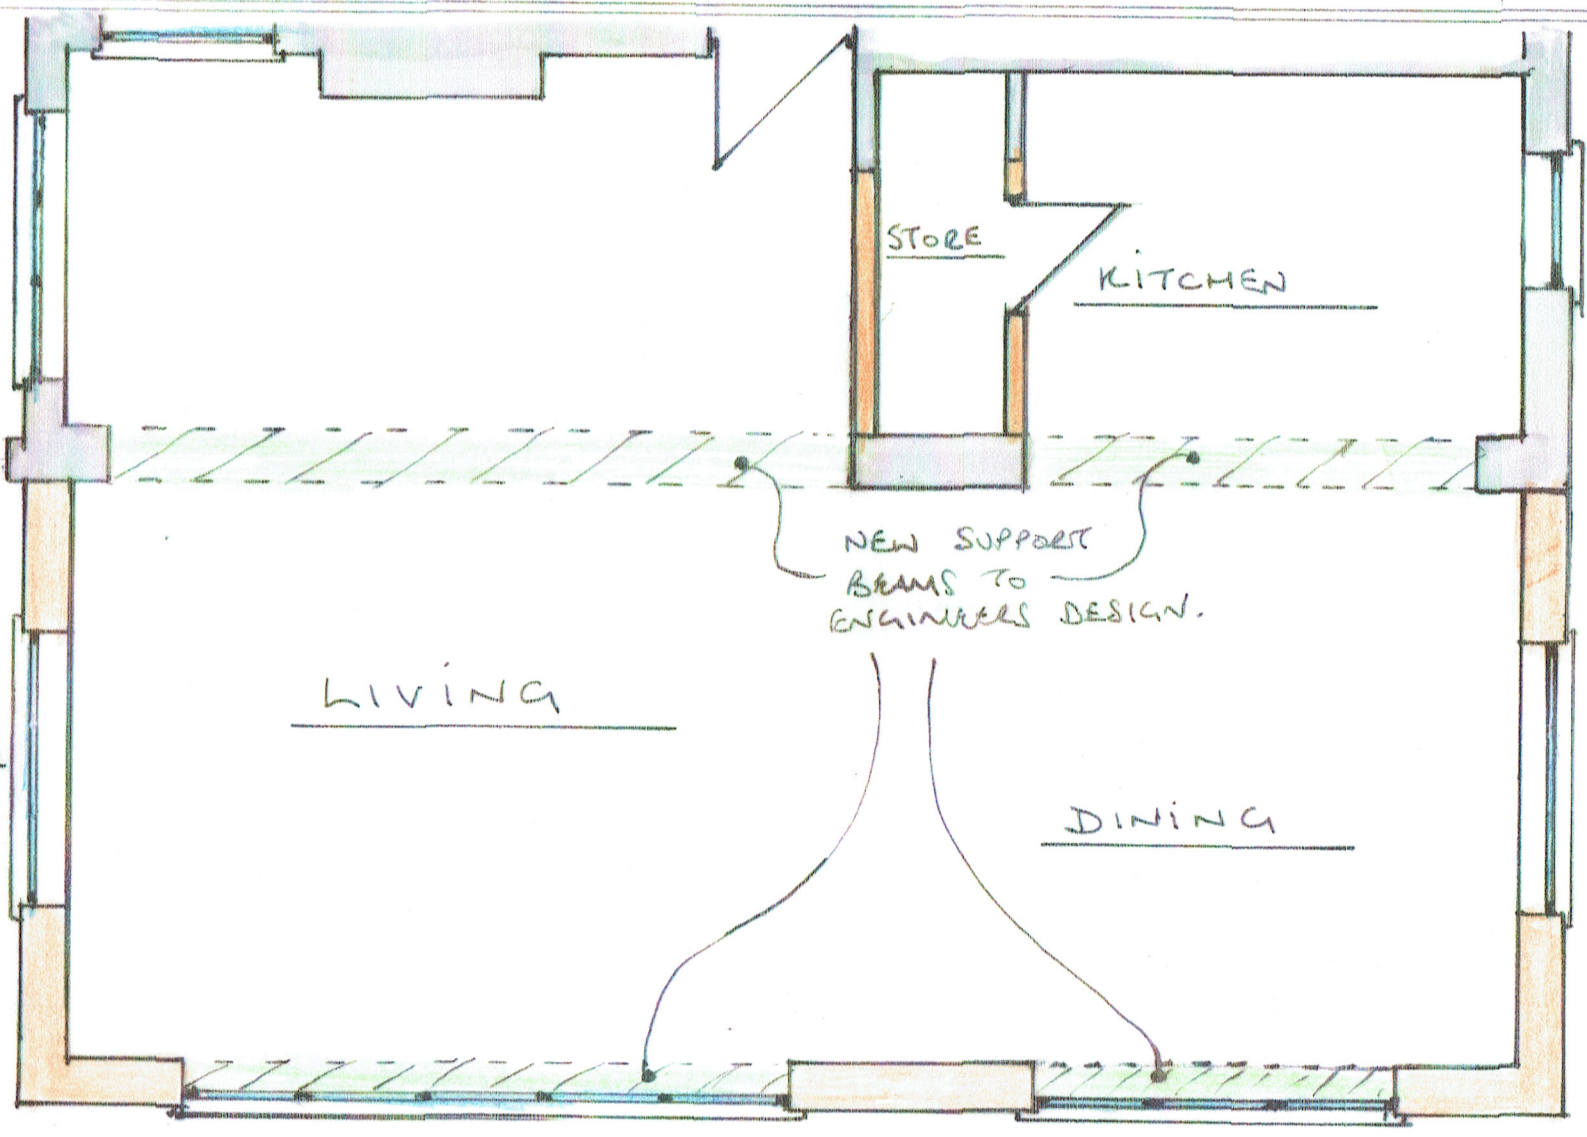

0 1 2 3 4 5

1:100 @ A3

0 0.5 1 1.5 2 2.5 3

1:50 @ A3

Hewings Building Design

EXISTING & PROPOSED GROUND FLOOR PLANS

TWO STOREY REAR EXTENSION INC ALTS

167 HASSOCK LANE SOUTH SHIPLEY, DERBYSHIRE

DRG REF - HBD-21-180-01'A'

MR & MRS. G. ALLSOP

SCALE - 1:50

DATE APRIL '21