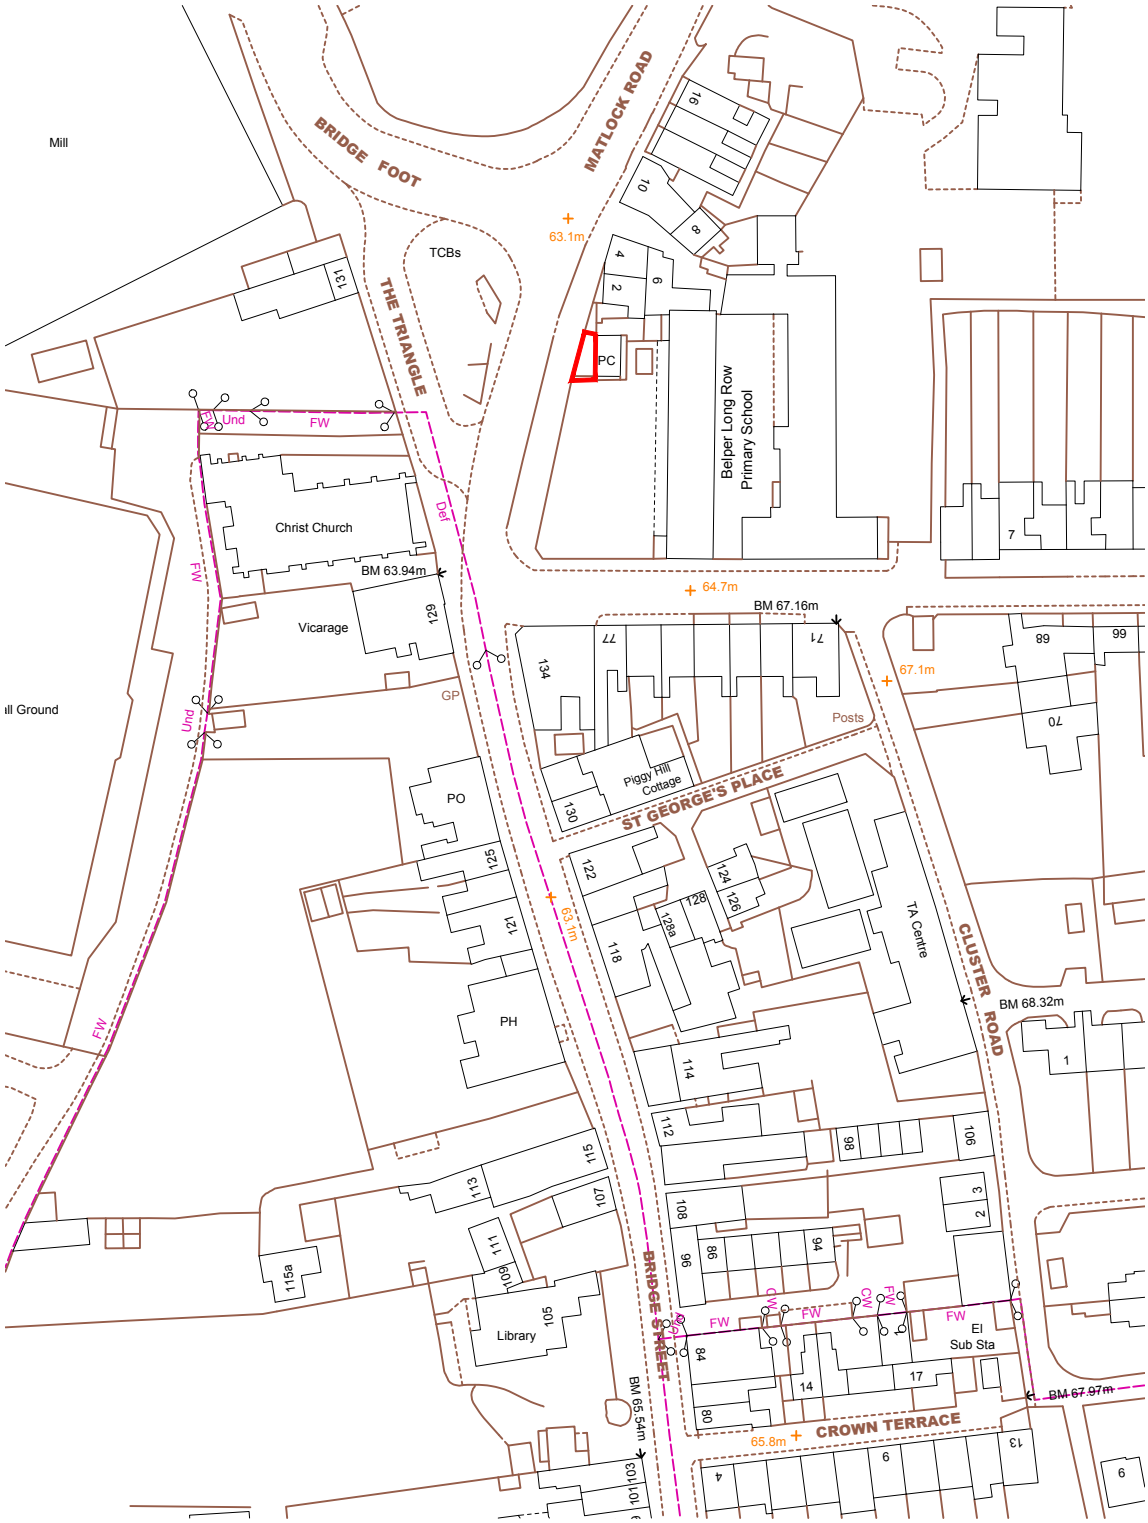

PROJECT
New flood defence and boundary wall. Fountain Studio.

CLIENT
DKMY Architects Ltd

TITLE
Location Plan

NUMBER
14-128-08-01

REVISION
/

STATUS
Planning

SCALE @ A4
1:1250

ISSUE DATE
Mar' 20

REVISION DATE
/

FILE: 14-128 - Model.dwg

dkmy architects ltd
Davidson Keighley Marston Yates

a: 10 Spencer Road, Belper, Derbyshire, DE56 1JY
e: info@dkmy.co.uk
m: 07847 328 233
w: www.dkmy.co.uk