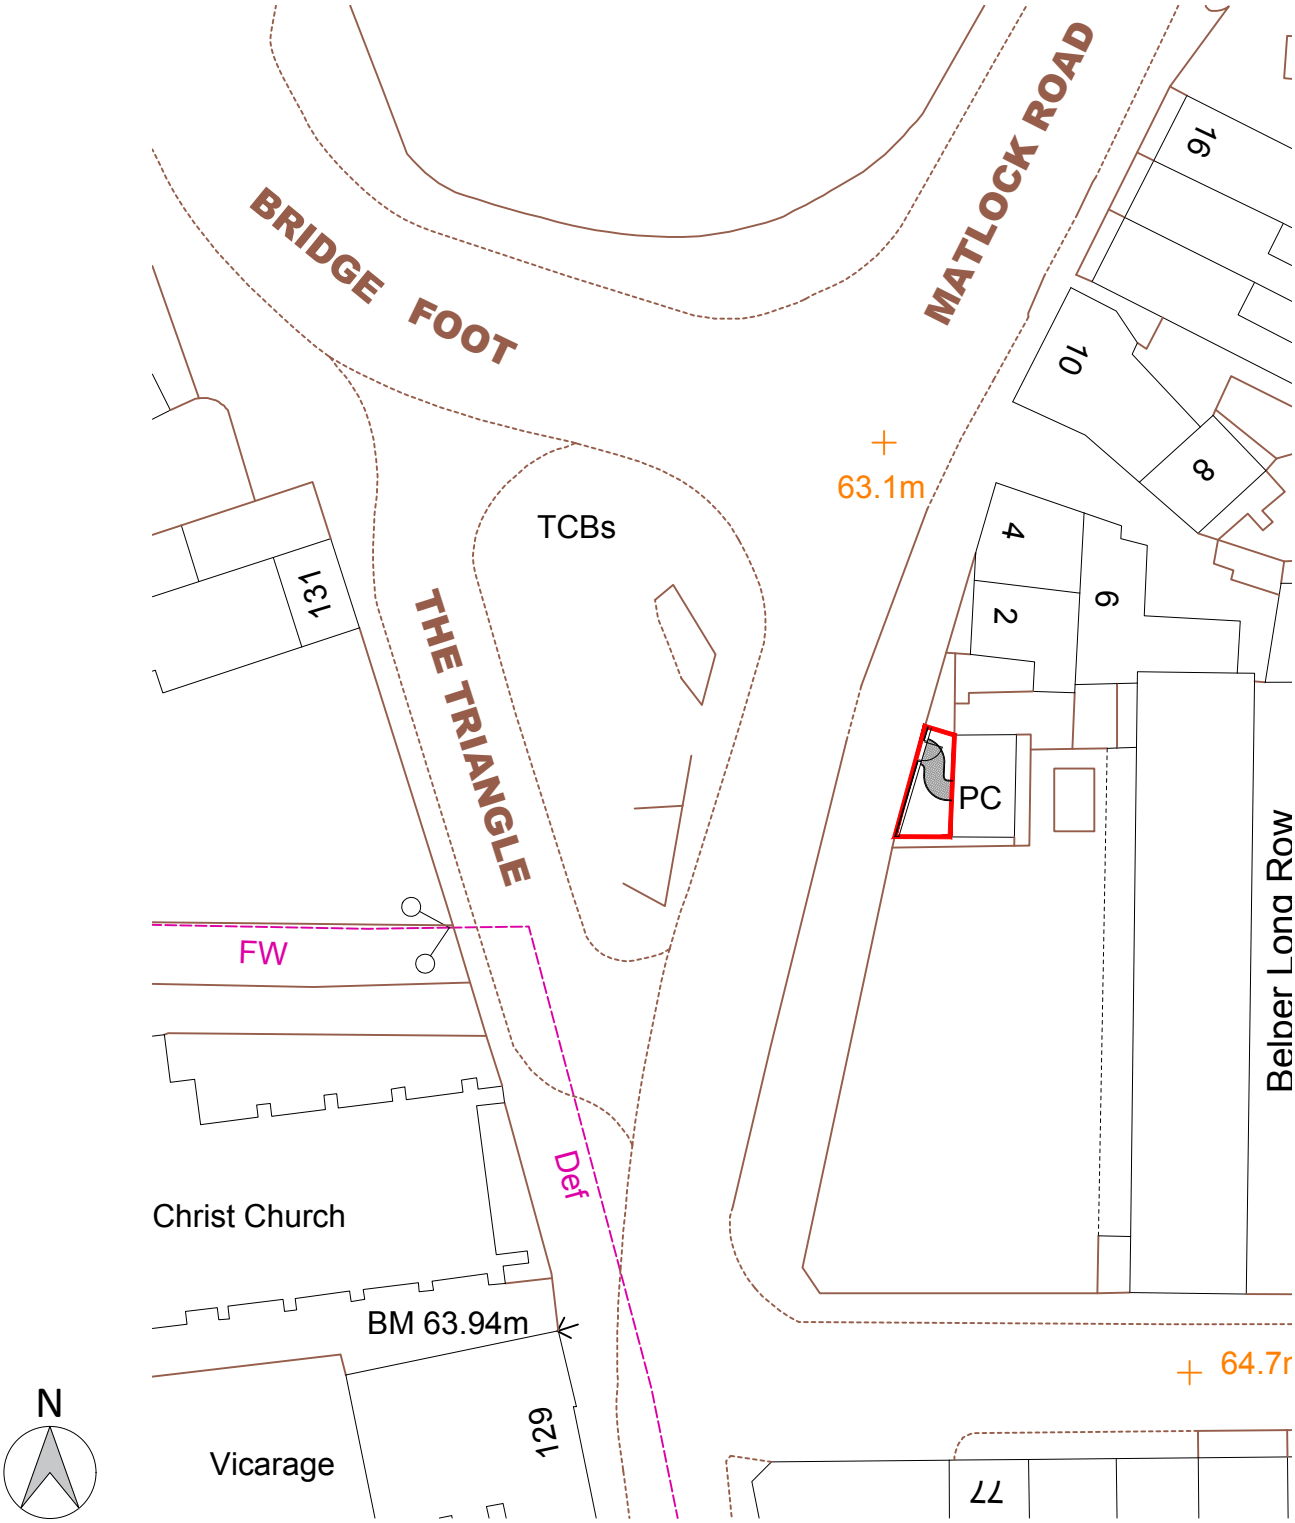

PROJECT
New flood defence and boundary wall. Fountain Studio.

CLIENT
DKMY Architects Ltd

TITLE
Proposed Block Plan

NUMBER	REVISION	STATUS
14-128-08-03	/	Planning
SCALE @ A4	ISSUE DATE	REVISION DATE
1:500	Mar' 20	/

dkmy architects ltd
Davidson Keighley Marston Yates

a: 10 Spencer Road, Belper, Derbyshire, DE56 1JY
e: info@dkmy.co.uk
m: 07847 328 233
w: www.dkmy.co.uk

FILE: 14-128 - Model.dwg