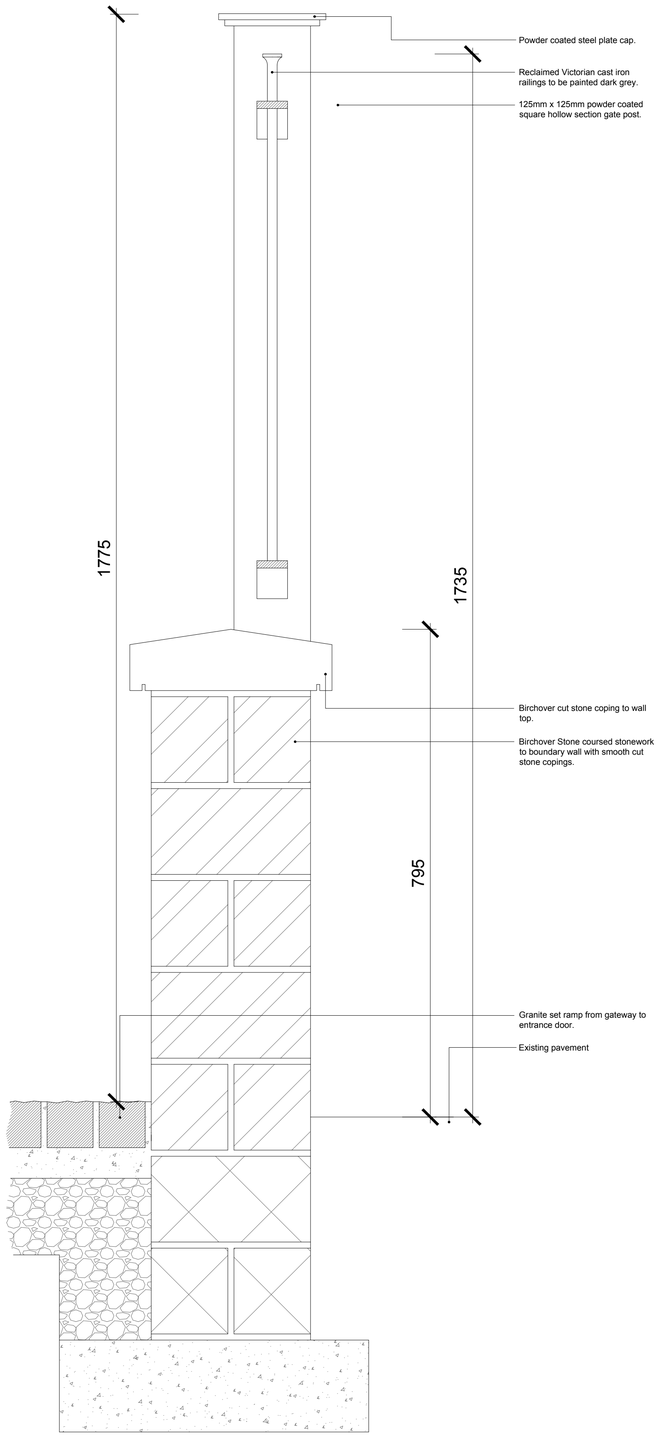

Proposed Section A - A.

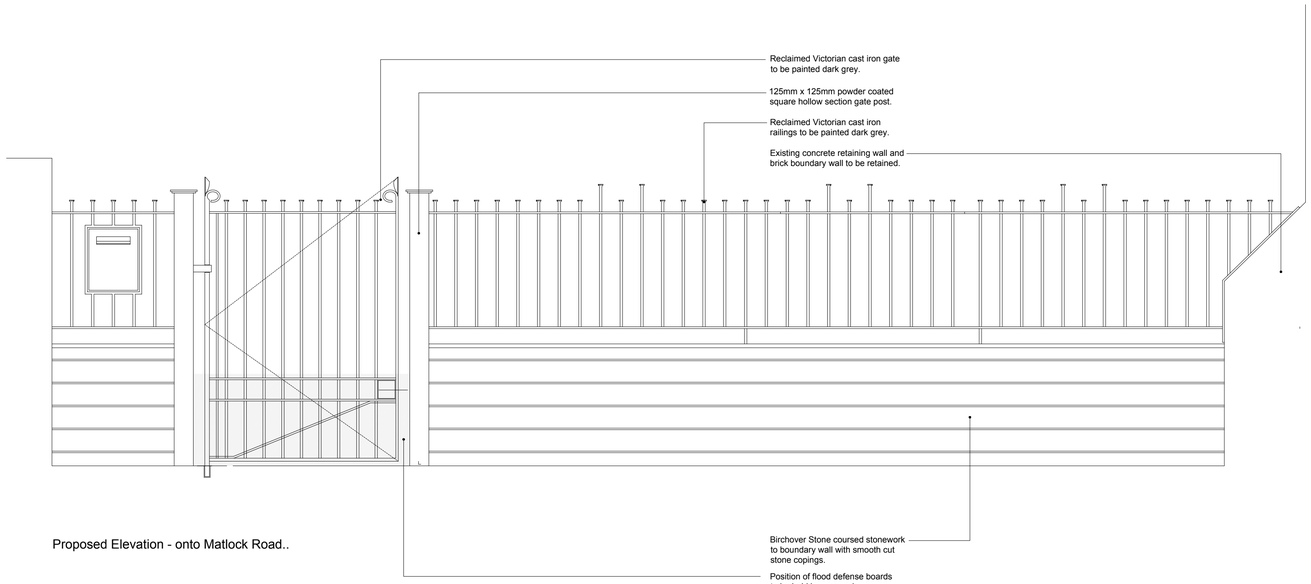

Proposed Elevation - onto Matlock Road..

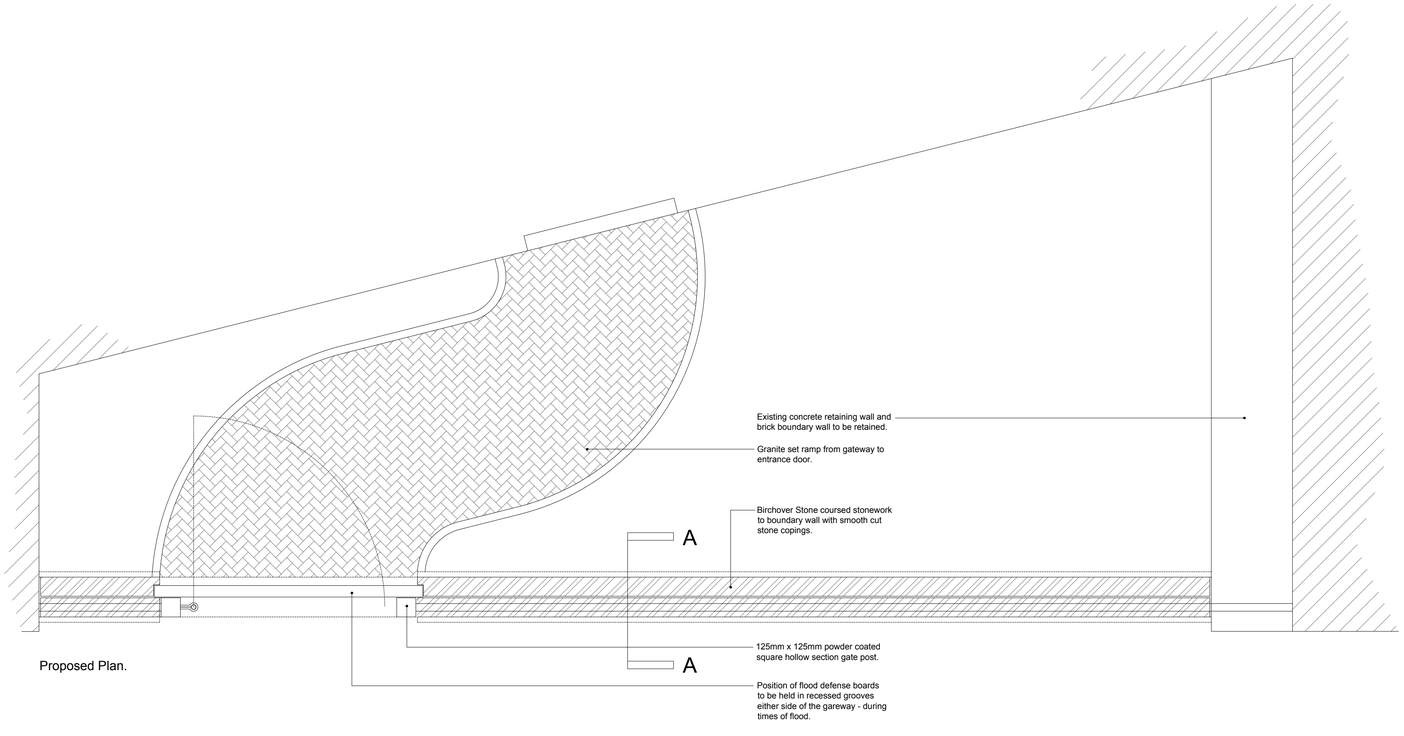

Proposed Plan.

N

Rev.	Drawn	Comments	Date

FILE: 14-128 - boundary.dwg

TITLE
Proposed Plan & Elevations.

NUMBER
14-128-90-03

SCALE @ A2
1:5 & 1:20

REVISION
/

ISSUE DATE
March 20.

STATUS
Planning

REVISION DATE
/

PROJECT
New flood defences and boundary wall.
Fountain Studio, The Triangle. Belper.

CLIENT
DKMY Architects Ltd

dkmy architects ltd
Davidson Keighley Marston Yates

a: 10 Spencer Road, Belper, Derbyshire, DE56 1JY
e: info@dkmy.co.uk
m: 07847 328 233
w: www.dkmy.co.uk