EXISTING PLAN

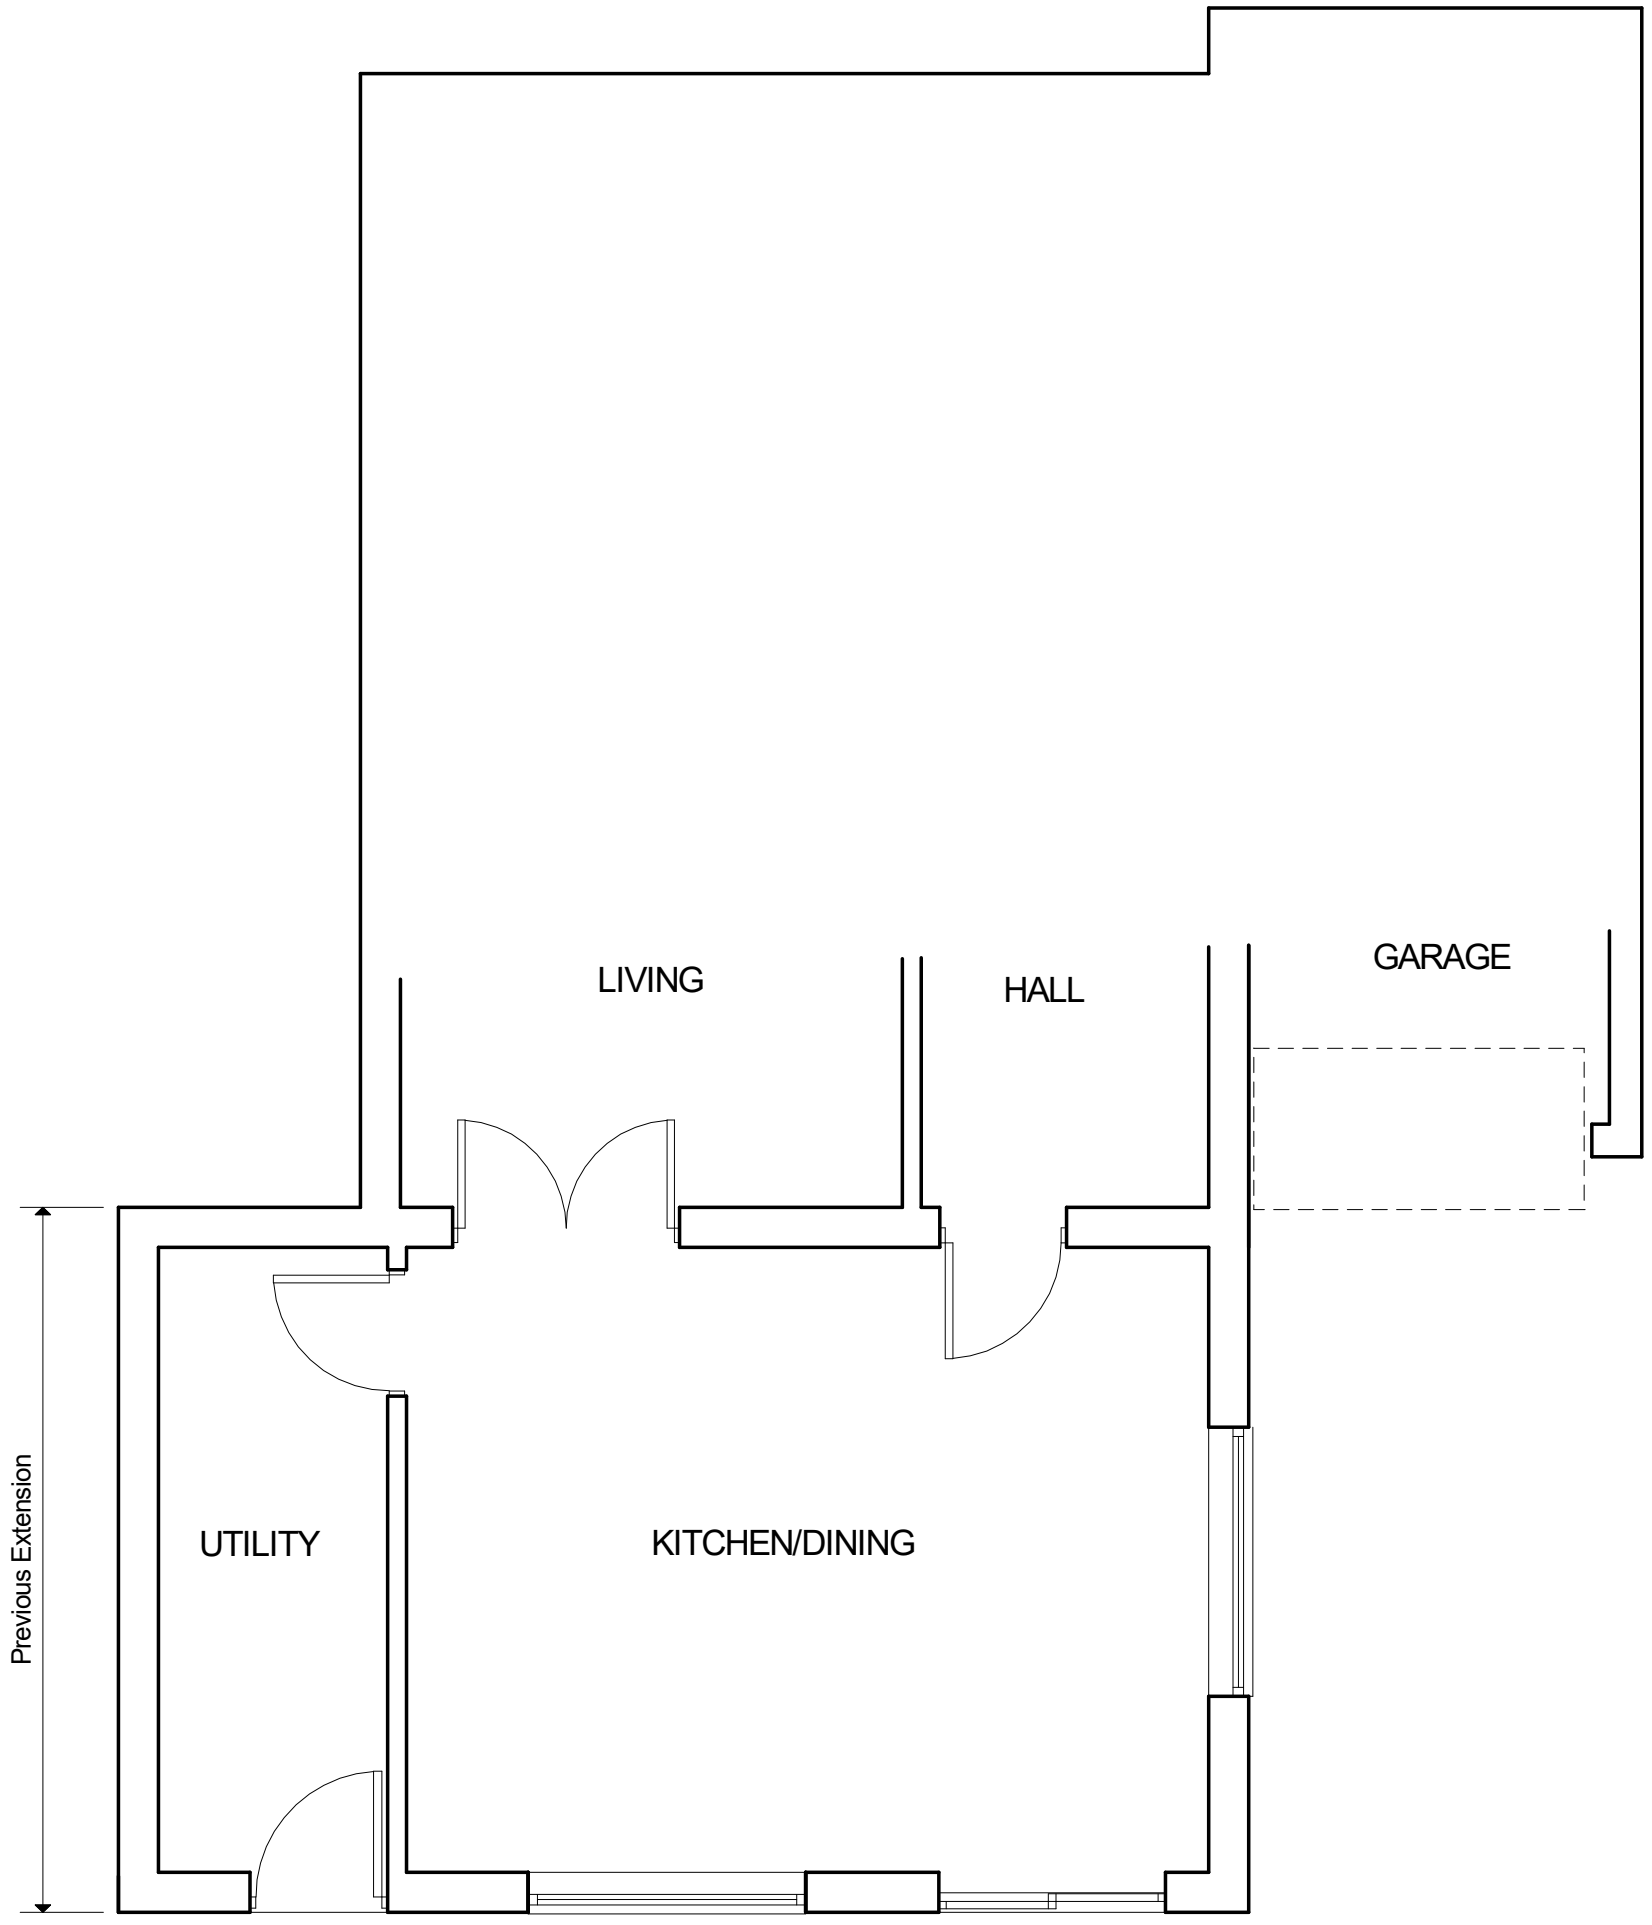

PLANNING DRAWING

All dimensions to be checked on site

design connexions
Architectural Limited
25 Linsdale Gardens Gedling
Nottingham NG4 4GY
Tel. 07760 215478
e-mail: outandup@protonmail.com
www.designconnexions.co.uk

Drg.No. 40421/1	Ref.No.
Client MR & MRS S MOORE 183 HEANOR ROAD SMALLEY HEANOR DE75 7QY	Drawn RC
	scale 1:50 @ A3
	Date: May 2021

Lifestyle
Windows
Doors
Conservatories
Garden Rooms
Which? Trusted trader
Checkatrade.com where reputation matters
Consumer Protection Association
FENSA Registered Company