LOCATION PLAN

SCALE 1:50,000

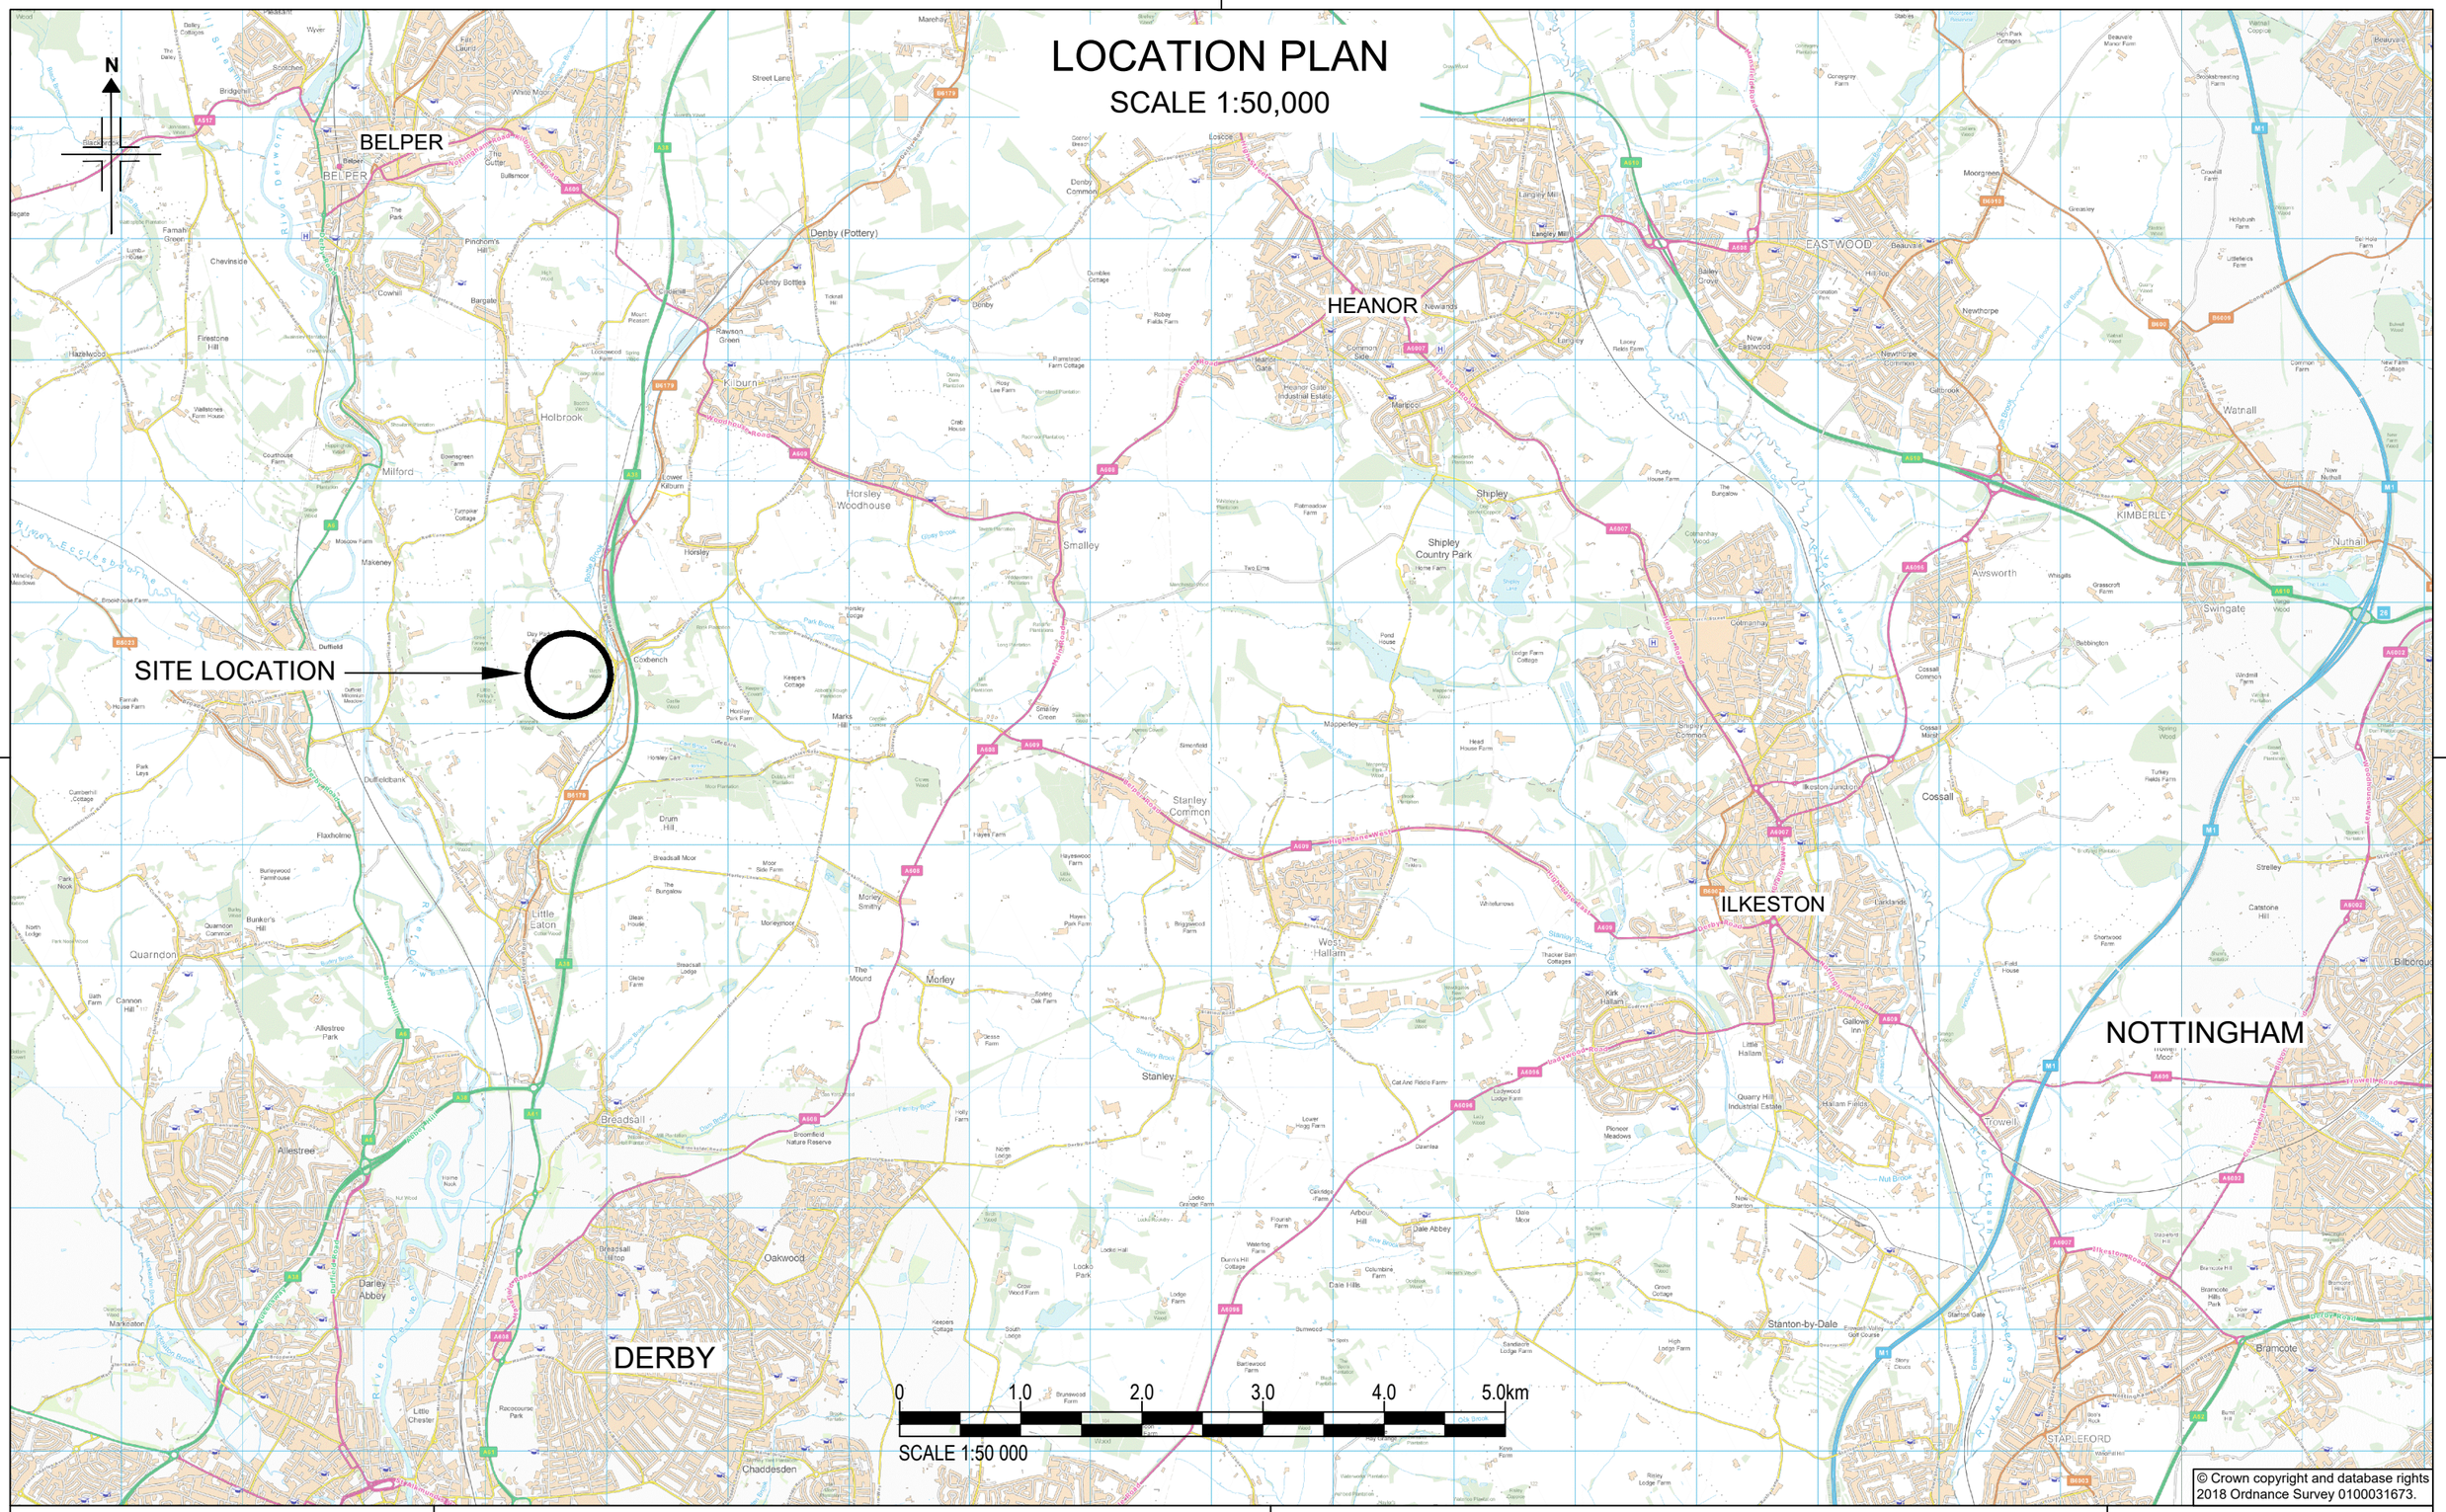

© Crown copyright and database rights 2018 Ordnance Survey 0100031673.

STEPHENS/2021/01	
Scale at A3: 1:50,000	Revision: A
Drawn By: LEJ	Date: 11/07/2021
Checked By:RJS	Date: 15/07/2021

Drawing Title:

PROPOSED AGRICULTURE BUILDING
LOCATION PLAN
SHEET 1 OF 6

Client:

HELEN STEPHENS
MIDSHIRES, BIRCHWOOD FARM
PORTWAY, COXBENCH, DE21 5BE

PLANNING SERVICES
Professional CAD Plans Drawn
Planning Applications & Drawings

Contact:
Name: Richard Spendlove
Tel: 07738 379616

A3_H