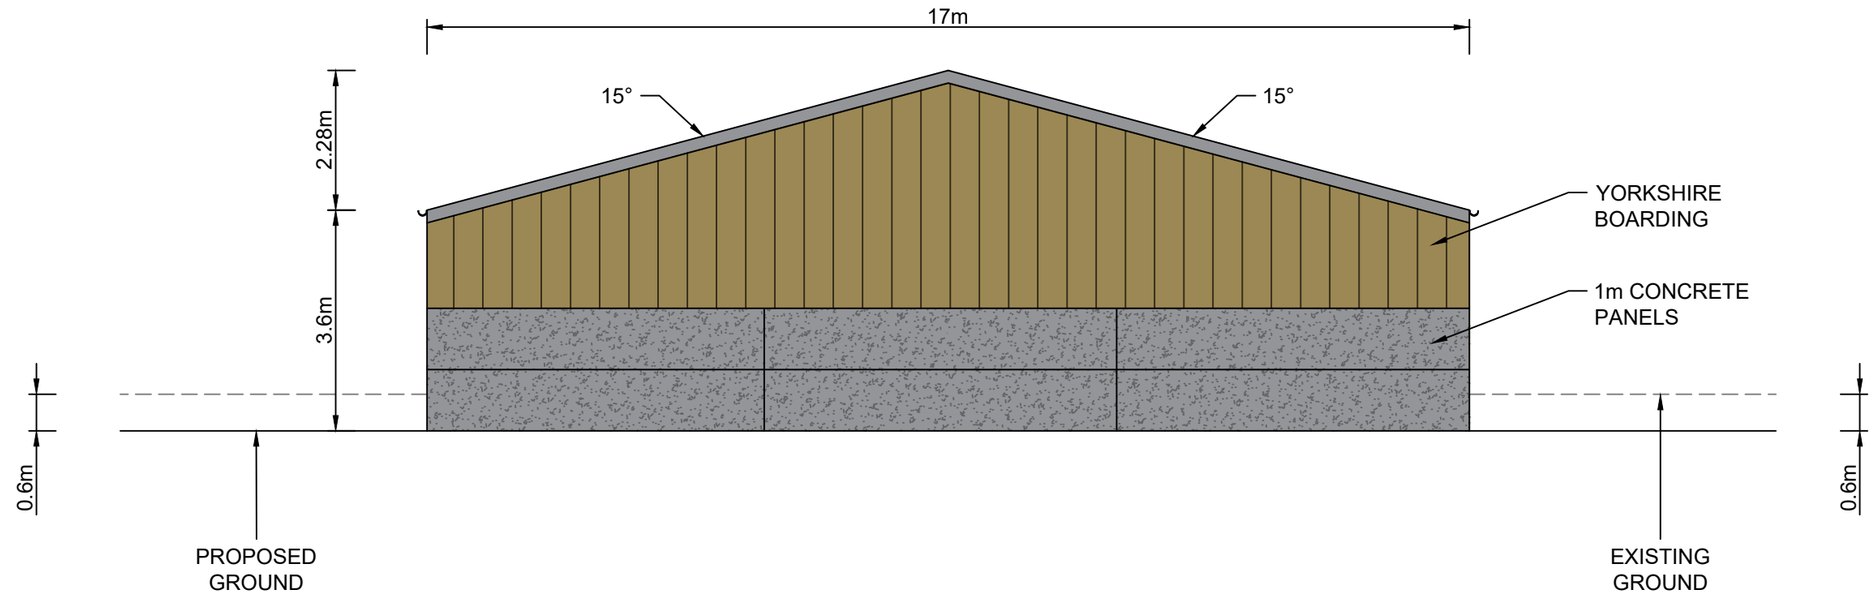

WEST ELEVATION
SCALE 1:100

NORTH ELEVATION
SCALE 1:100

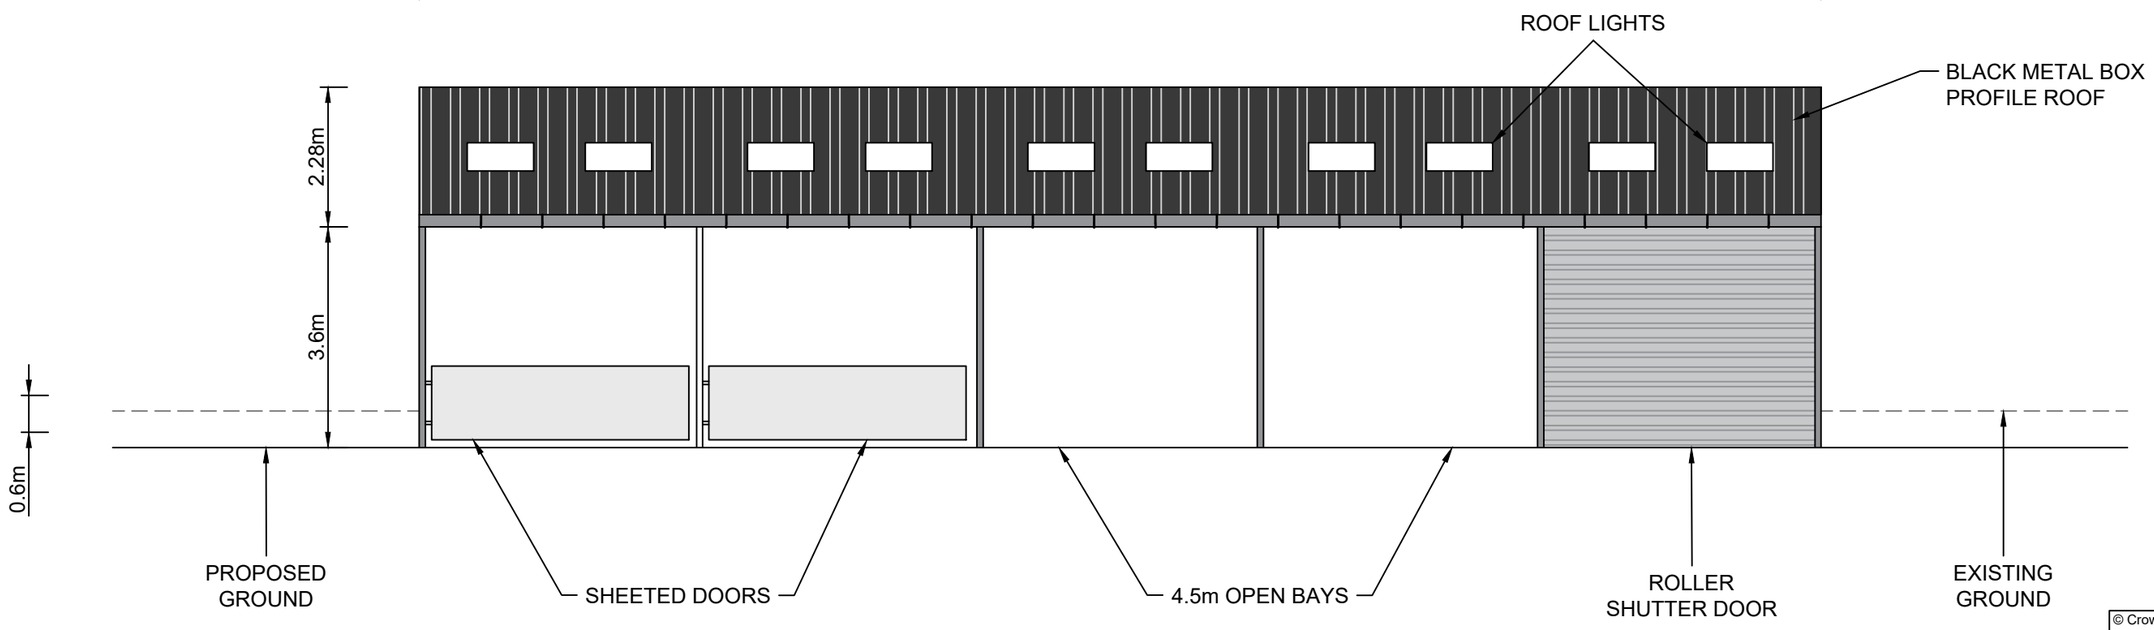

© Crown copyright and database rights
2018 Ordnance Survey 0100031673.

STEPHENS/2021/04		Drawing Title: PROPOSED AGRICULTURE BUILDING ELEVATIONS SHEET 4 OF 6	Client: HELEN STEPHENS MIDSHIRES, BIRCHWOOD FARM PORTWAY, COXBENCH, DE21 5BE
Scale at A3: 1:500	Revision: A		
Drawn By: LEJ	Date: 12/07/2021		
Checked By:RJS	Date: 15/07/2021		

PLANNING SERVICES
Professional CAD Plans Drawn
Planning Applications & Drawings

Contact:
Name: Richard Spendlove
Tel: 07738 379616

A3_H