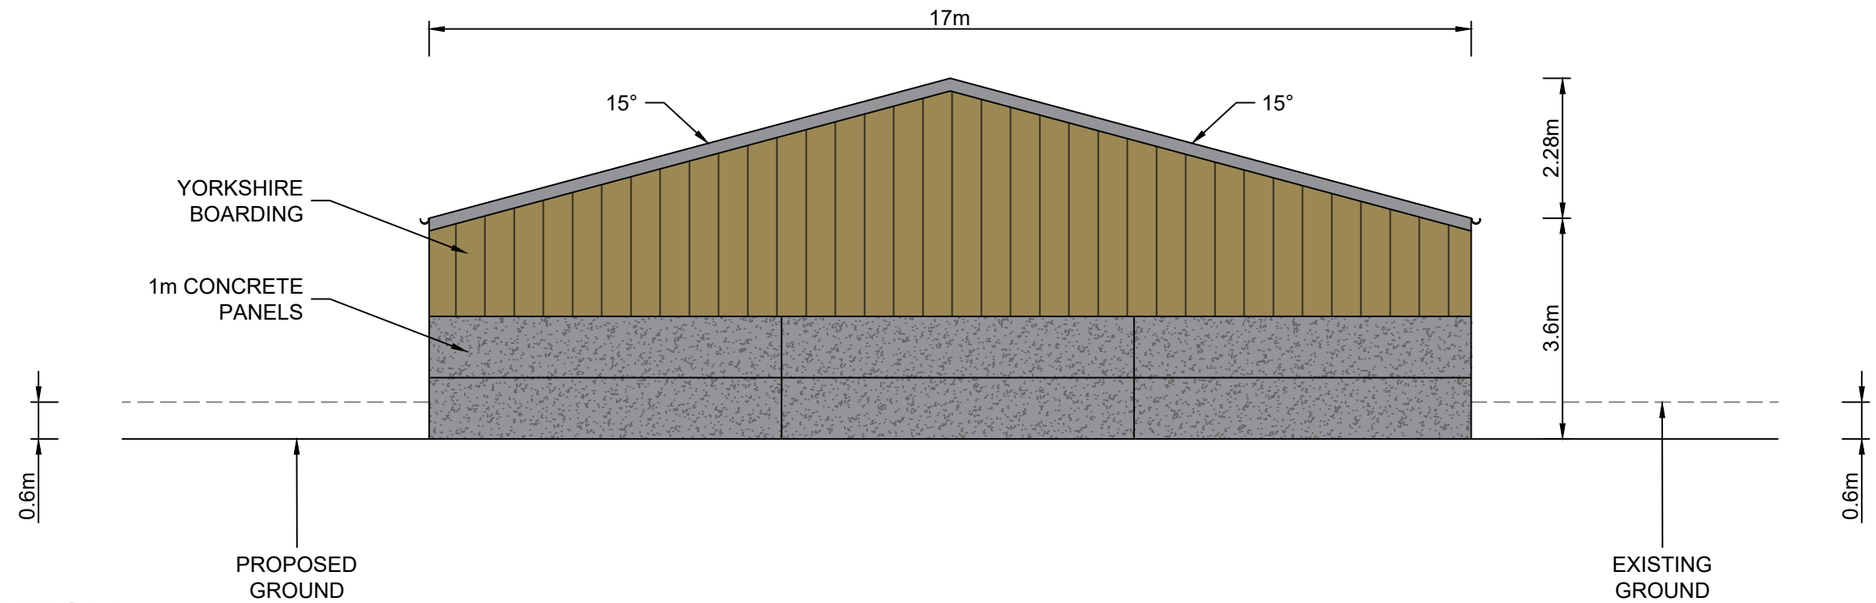

EAST ELEVATION

SCALE 1:100

SOUTH ELEVATION

SCALE 1:100

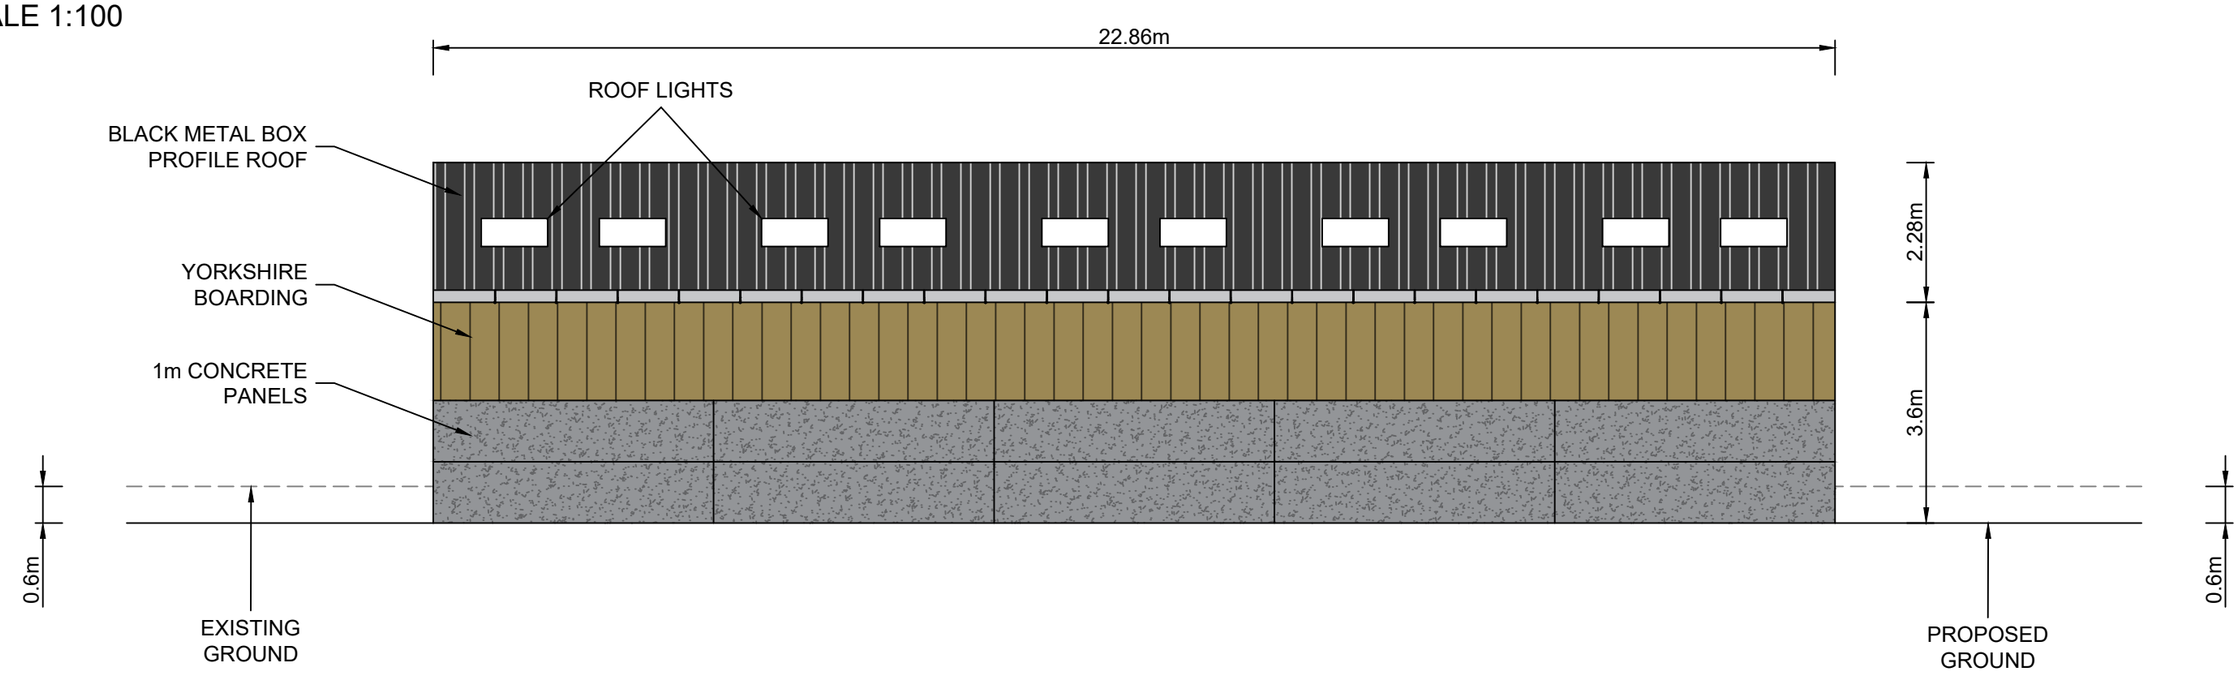

STEPHENS/2021/05		Drawing Title: PROPOSED AGRICULTURE BUILDING ELEVATIONS SHEET 5 OF 6	Client: HELEN STEPHENS MIDSHIRES, BIRCHWOOD FARM PORTWAY, COXBENCH, DE21 5BE
Scale at A3: 1:100	Revision: A		
Drawn By: LEJ	Date: 12/07/2021		
Checked By:RJS	Date: 15/07/2021		

PLANNING SERVICES
Professional CAD Plans Drawn
Planning Applications & Drawings

Contact:
Name: Richard Spendlove
Tel: 07738 379616

A3_H