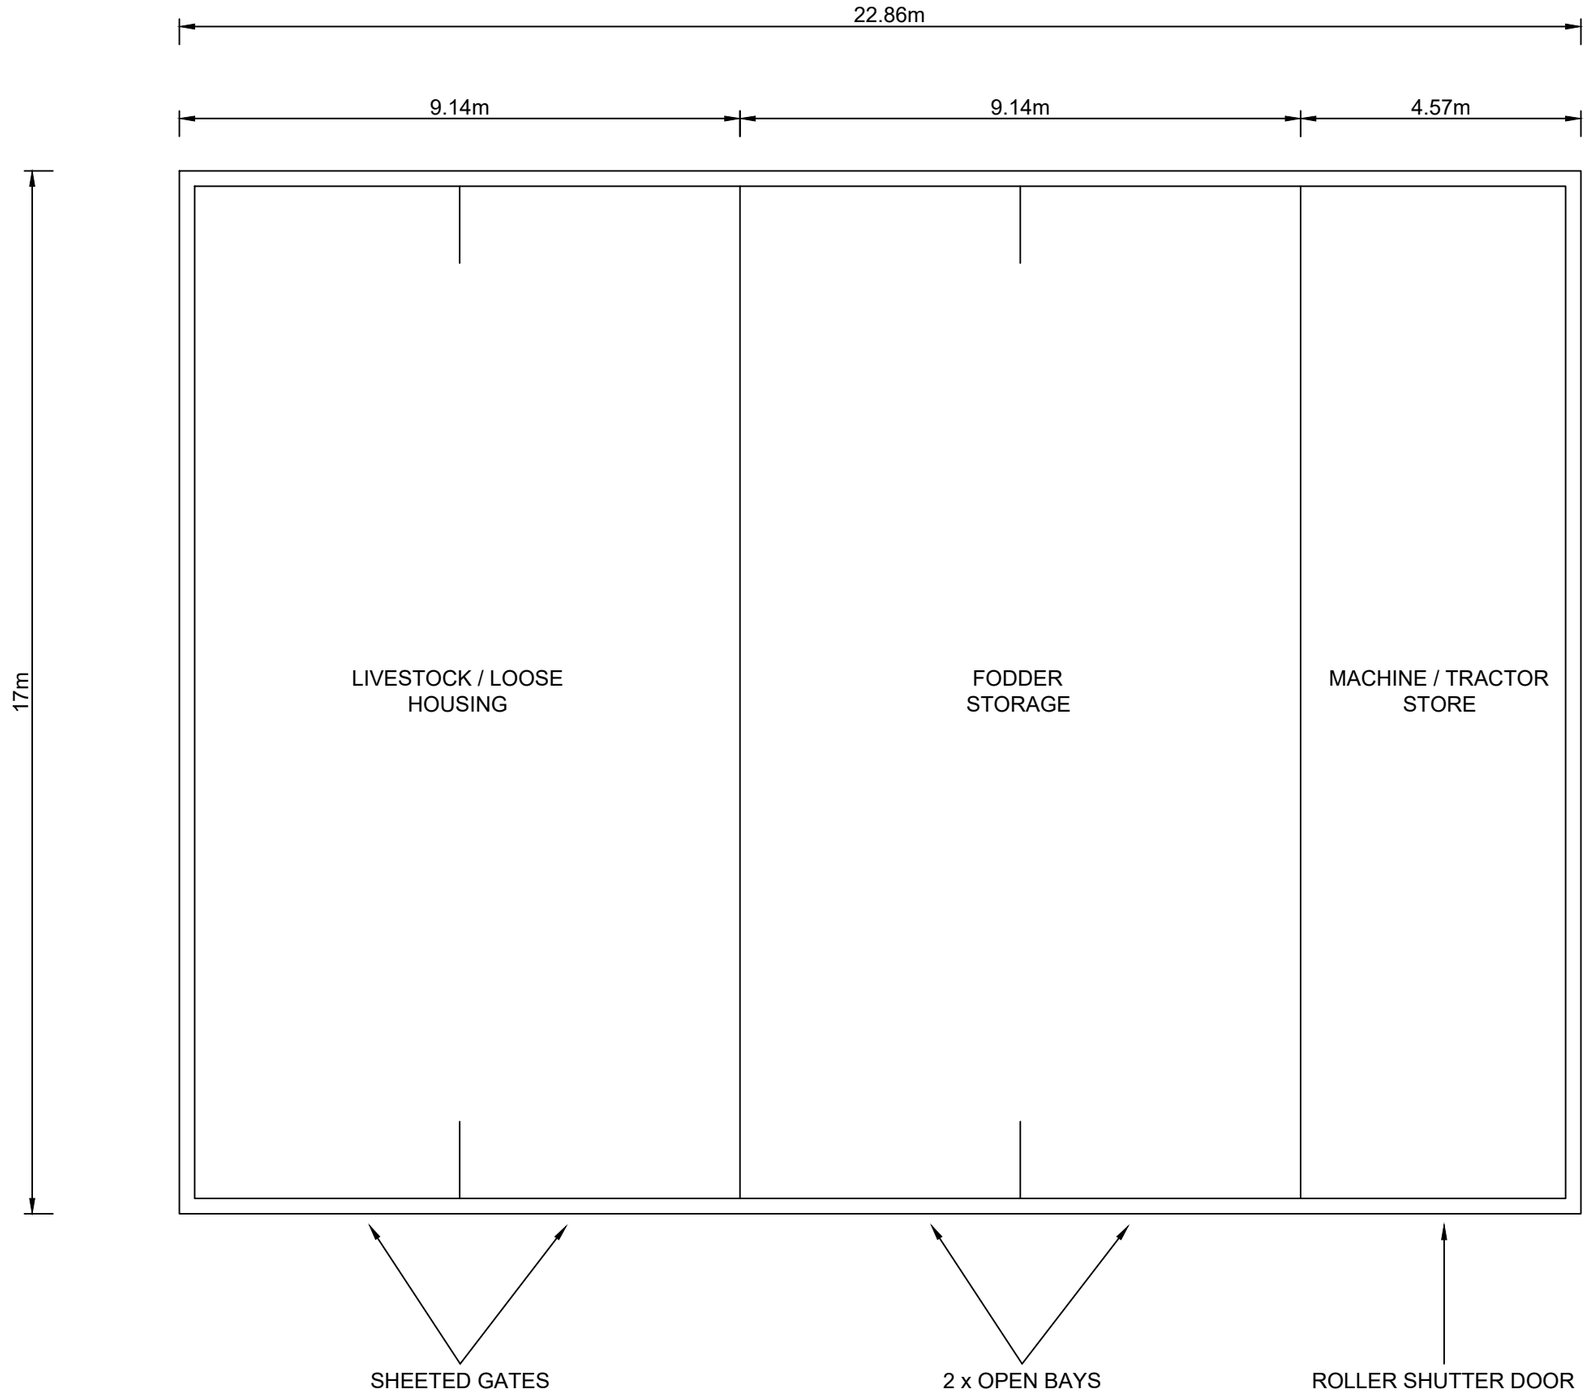

STEPHENS/2021/06		Drawing Title: PROPOSED AGRICULTURE BUILDING FLOOR PLAN SHEET 6 OF 6	Client: HELEN STEPHENS MIDSHIRES, BIRCHWOOD FARM PORTWAY, COXBENCH, DE21 5BE
Scale at A3: 1:100	Revision: A		
Drawn By: LEJ	Date: 12/07/2021		
Checked By:RJS	Date: 15/07/2021		

PLANNING SERVICES
Professional CAD Plans Drawn
Planning Applications & Drawings

Contact:
Name: Richard Spendlove
Tel: 07738 379616

A3_H