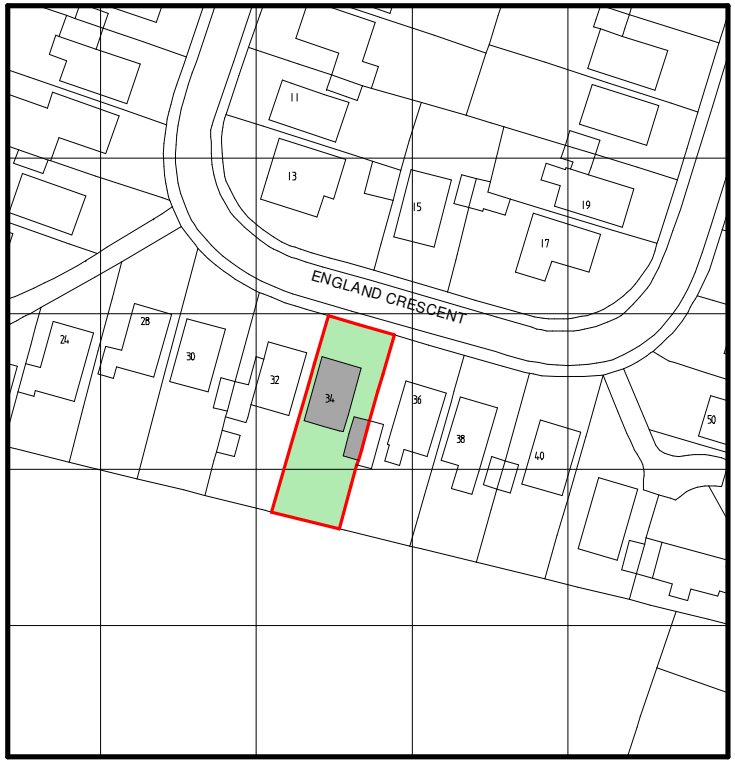

Crown copyright 2021 Ordnance Survey 100053143

01
03

SITE LOCATION MAP

SCALE 1:1250

Notes:

Amendments

No.	Description	Date
A	Original	17 July 2021
B	-	-
C	-	-
D	-	-
E	-	-
F	-	-
G	-	-
H	-	-
I	-	-
J	-	-

Josef ARCHITECTURE

69 Laceyfields Road
Heanor
Derbyshire
DE75 7HJ

t: 01773 68 72 68

info@josefarchitecture.co.uk
josefarchitecture.co.uk

Company No. 06264542

Project:
Single storey rear extension

Employer:
Mr & Mrs Eyre

Site Address:
34 England Crescent
Heanor
Nottingham
DE75 7HJ

Title:
Site location map

Scale	1:1250	Drawing	21/004/03
Size	A4	Drawn By	JAS

Do not scale from these drawings. All dimensions shown are nominal and must be checked on site prior to ordering materials or commencing of works. These drawings are Copyright protected. They may not be reproduced without the express written permission of Josef Architecture Limited.