
59a King Steeet

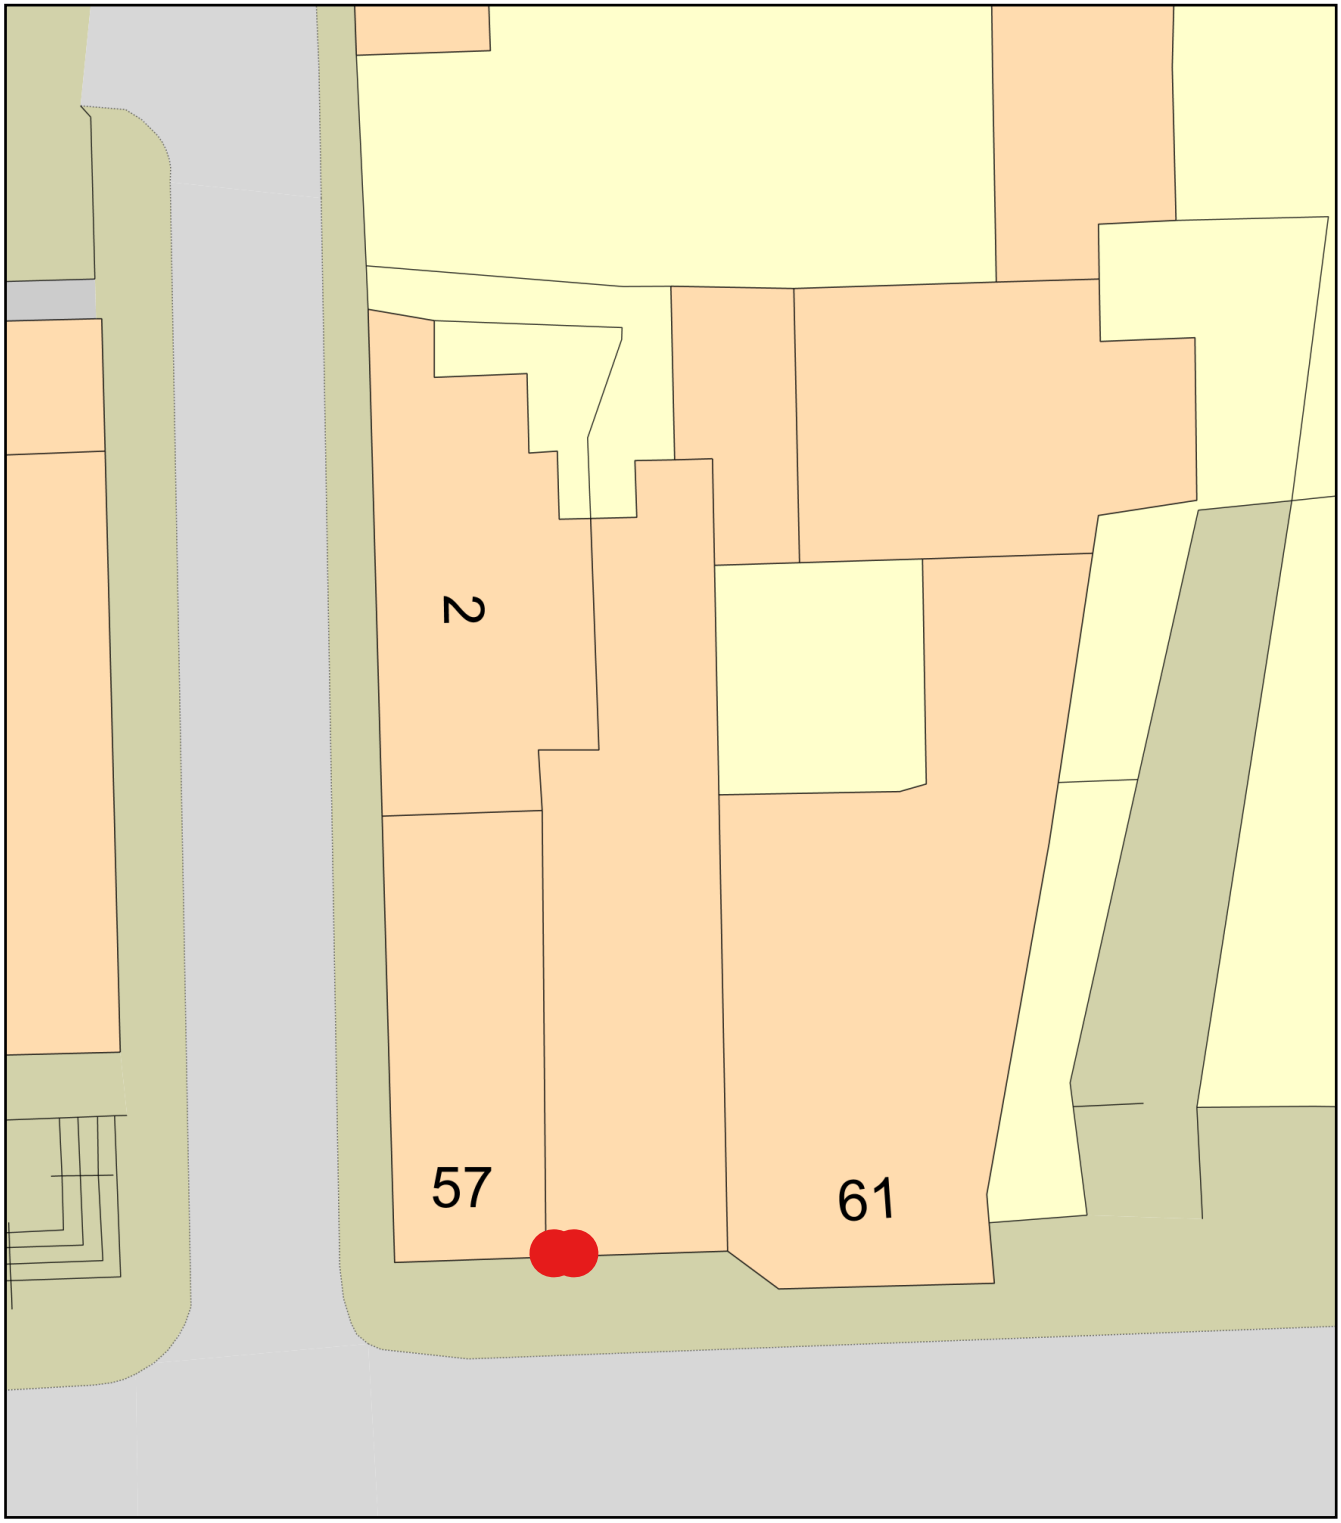

0 10
Metres

N

ReQuestaPlan

Plan Produced for: STUDIO 16 BELPER 59a king st

Date Produced: 18 Jun 2021

Plan Reference Number: TQRQM21169112805034

Scale: 1:200 @ A4

© Crown copyright and database rights 2021 OS 100042766