© Copyright of ANJUM DESIGN LTD
No liability will be accepted for amendments made

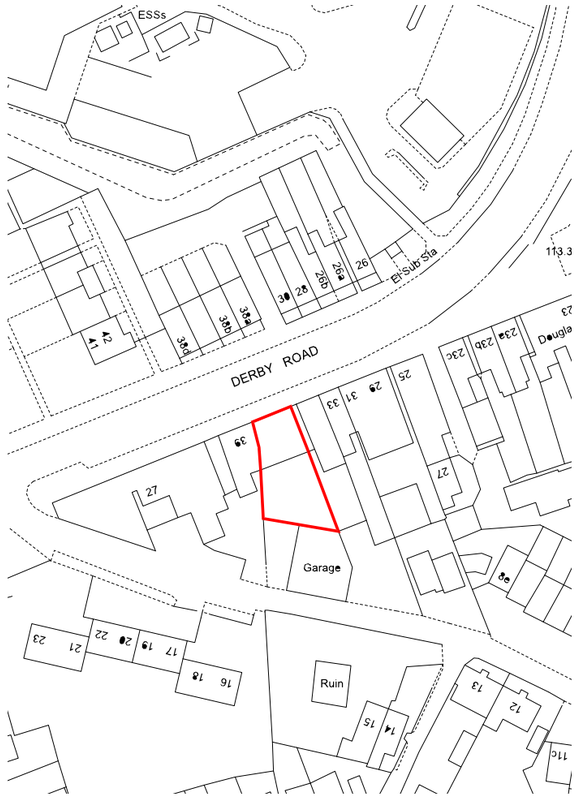

Location Plan
Scale 1:1250

North

Rev	Description	Date	chkd

ANJUM DESIGN

Anjum Design Limited, Suite 104, 123 Stratford Road,
Shirley, Solihull B90 3ND TEL: 0121 364 7650
E: info@anjumdesign.co.uk

37 Derby Road, Heanor , Derbrshire DE75 7QG
Rear extension to form 2 x flats

Scale:	Drawn by:	Date:	Status:
As shown @ A3		Jun 21	

Title: Location Plan

Drg. No. BR01

Rev: