© Copyright of ANJUM DESIGN LTD
No liability will be accepted for amendments made

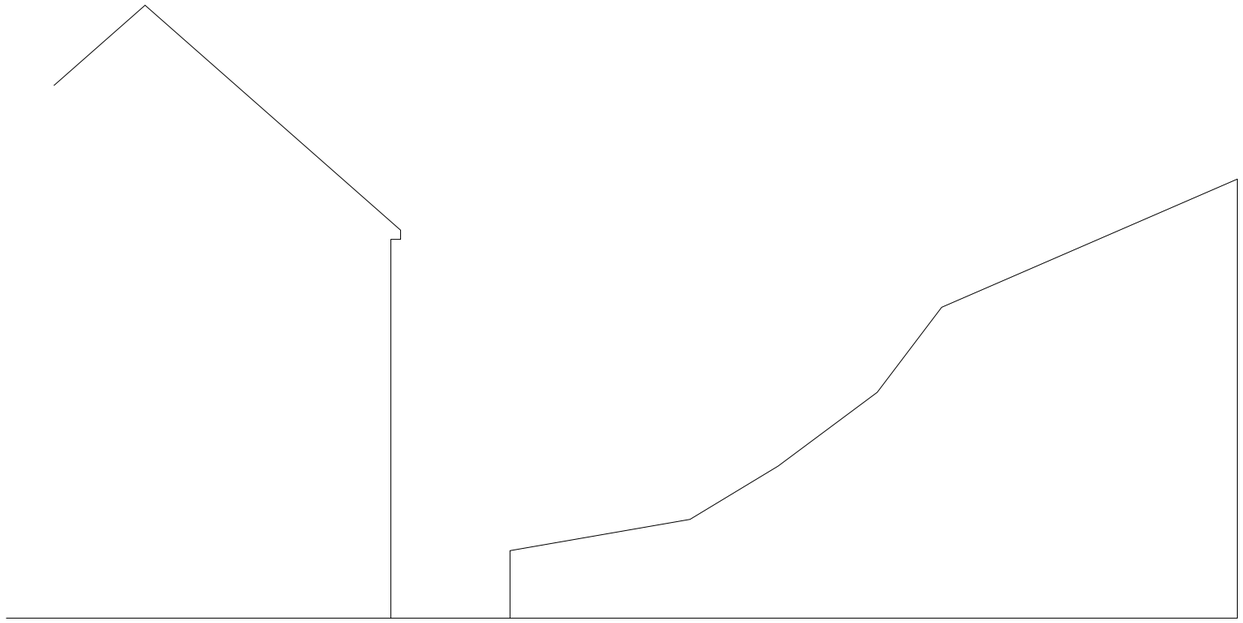

Existing Side Elevation 2
Scale 1:100

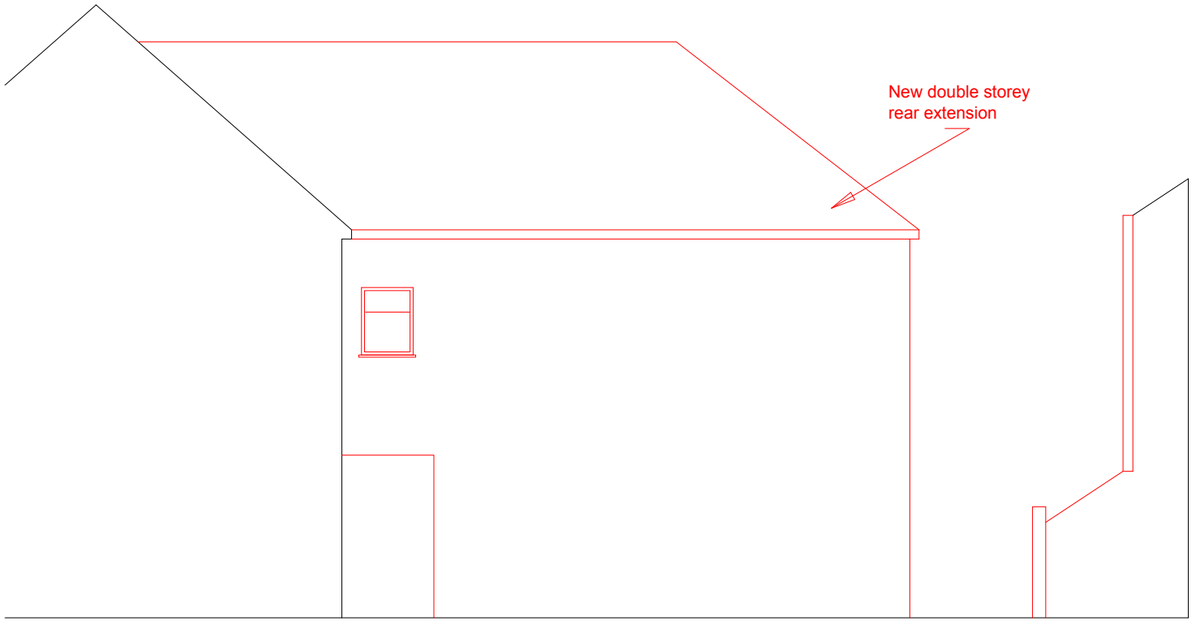

Proposed Side Elevation 2
Scale 1:100

Rev	Description	Date	chkd

ANJUM DESIGN
Anjum Design Limited, 435 Stratford Road
Solihull B90 4AA TEL: 0121 364 7650
www.anjumdesign.co.uk E: info@anjumdesign.co.uk

37 Derby Road, Heanor , Derbrshire DE75 7QG
Rear extension to form 2 x flats

Scale:	Drawn by:	Date:	Status:
As shown @ A3		Jun 21	

Title: Existing and Proposed Elevations
Sheet 2 of 2

Drg. No.	Rev:
BR04	