
Do not scale from this drawing.

If in doubt ask.

The information contained in this drawing is the copyright of Project Logistics Architecture Ltd and it may only be used under license.

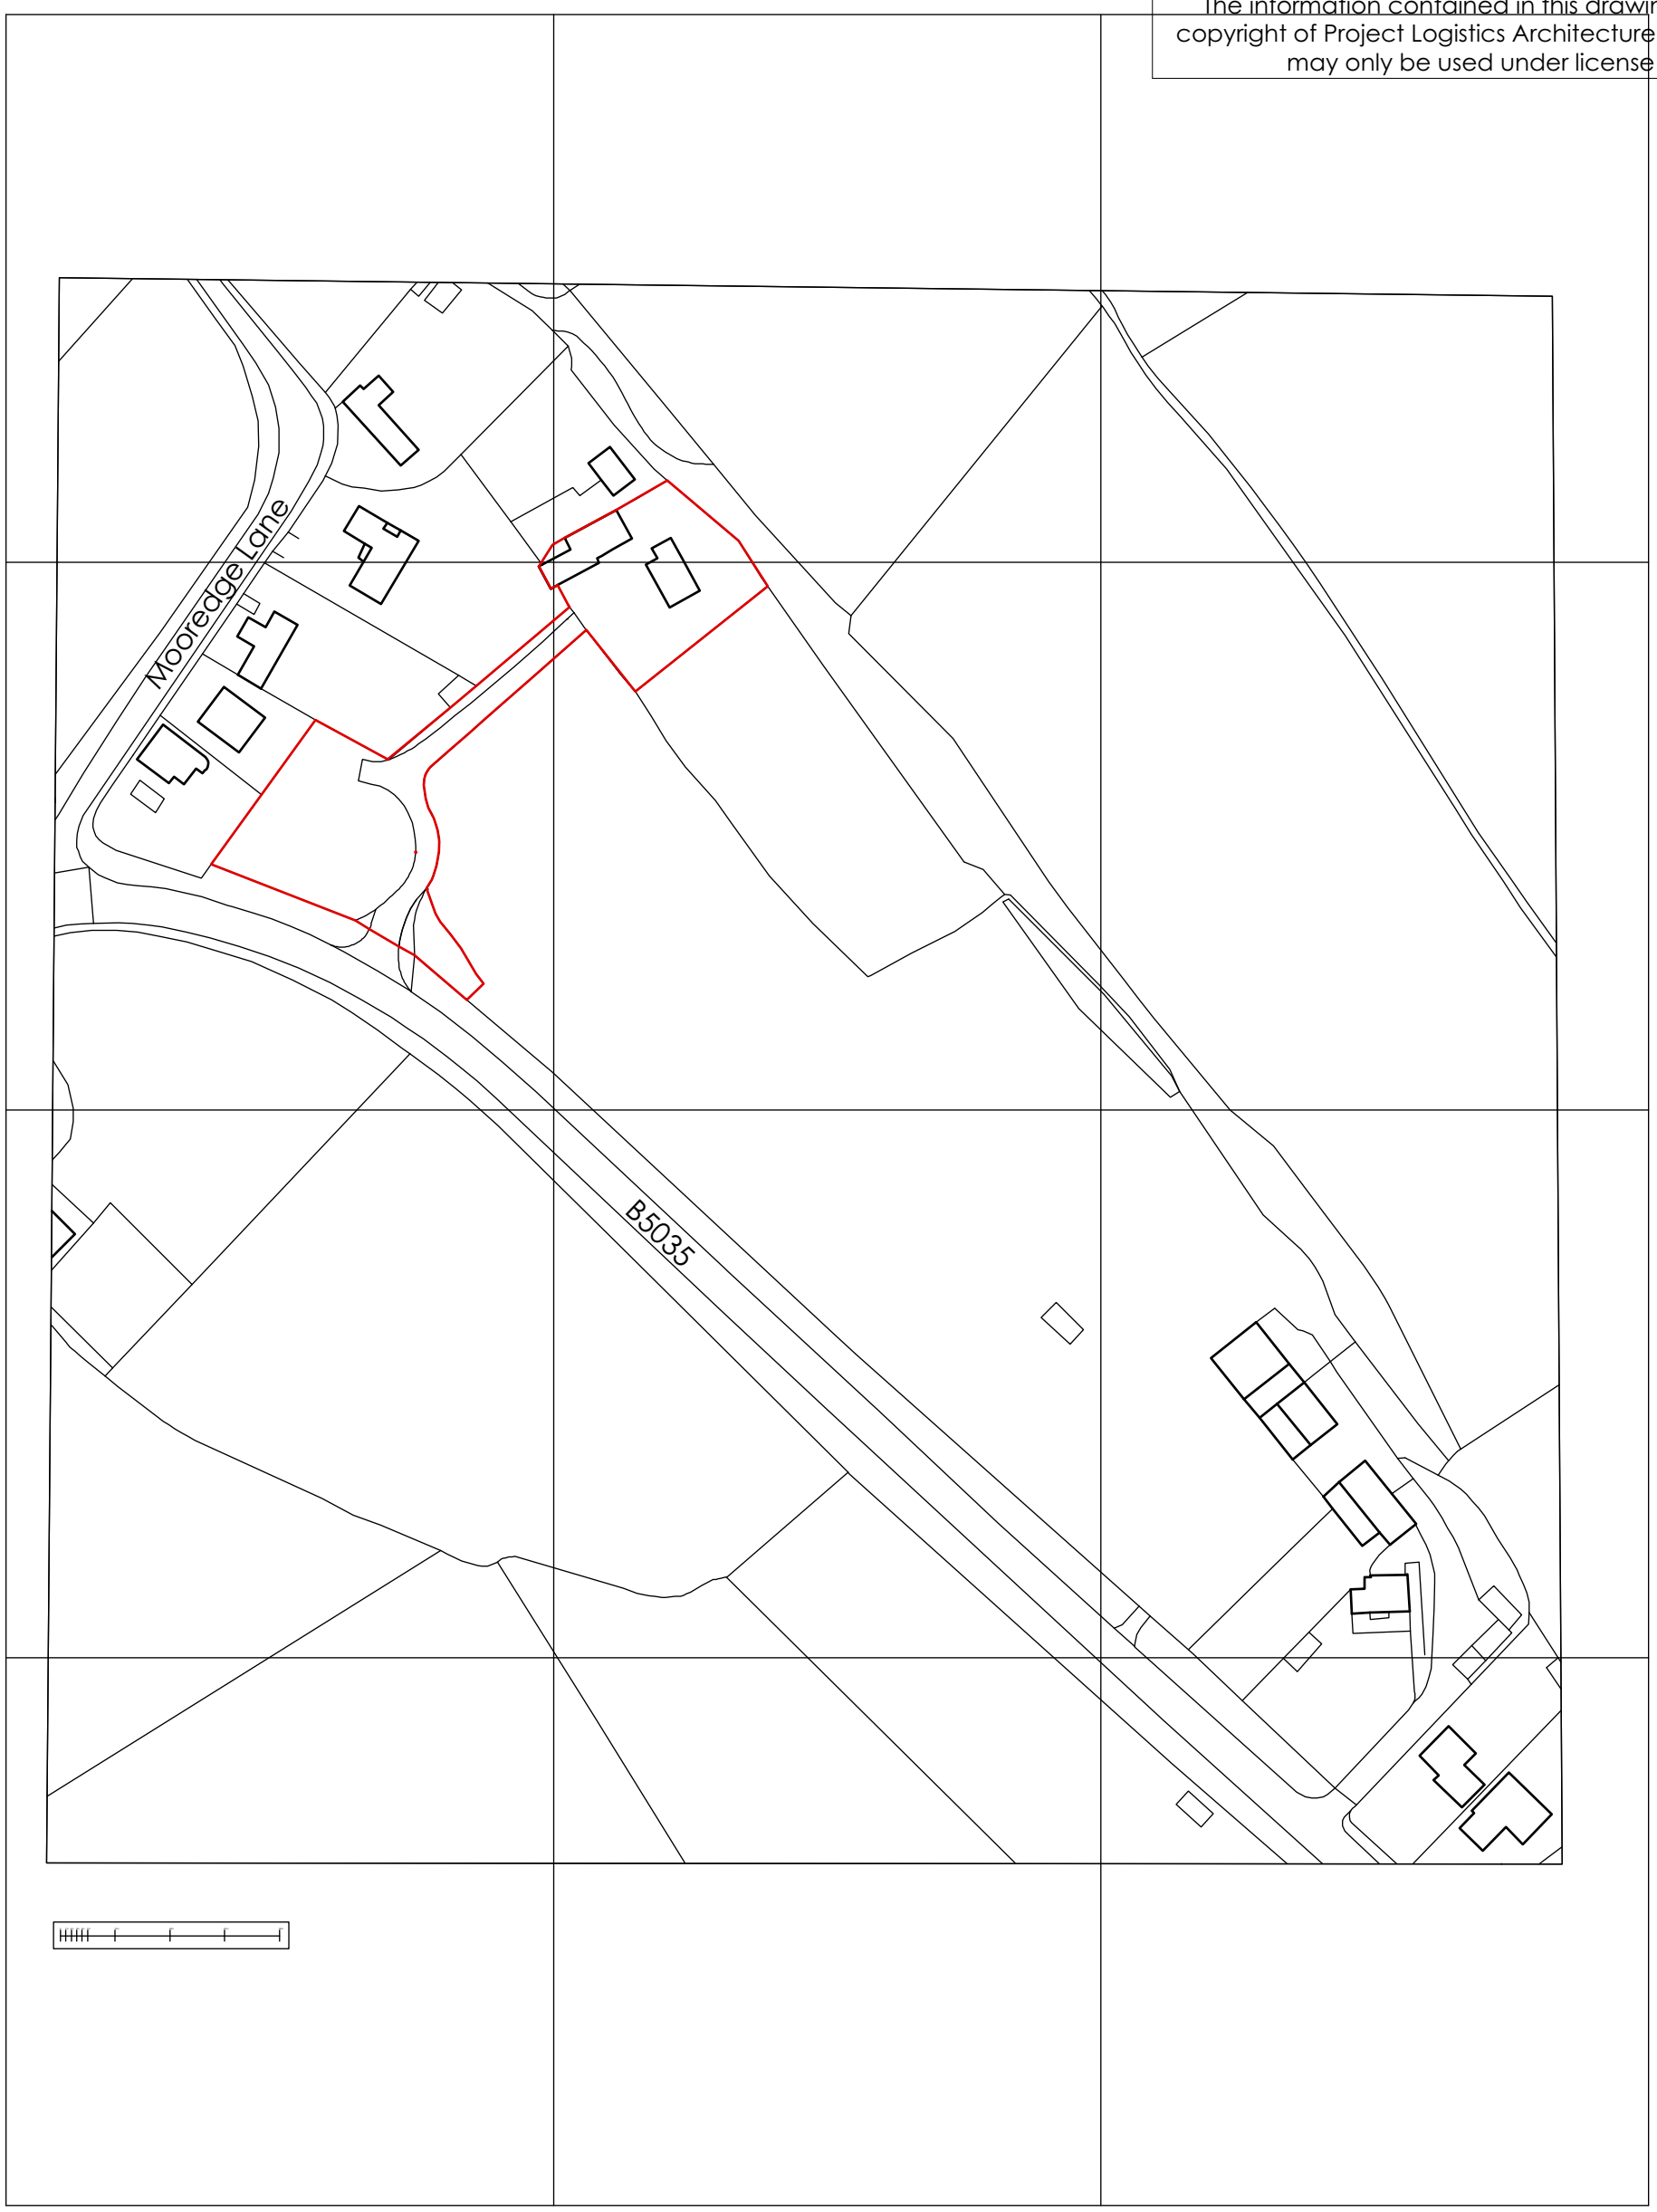

Replacement Dwelling

Highcroft Cottage, Parkhead, Crich, DE4 5GY

Mr Ashburner

Location Plan

461: P/01

1: 1250@A3 Scale

Date Created

Revision

Date Revised

Project Stage

Project Logistics Architecture Ltd
MSE, Harper Way, Markham Vale,
Chesterfield, S44 5JX

Tel: 01246 580405

Chartered Architects

project logistics architecture