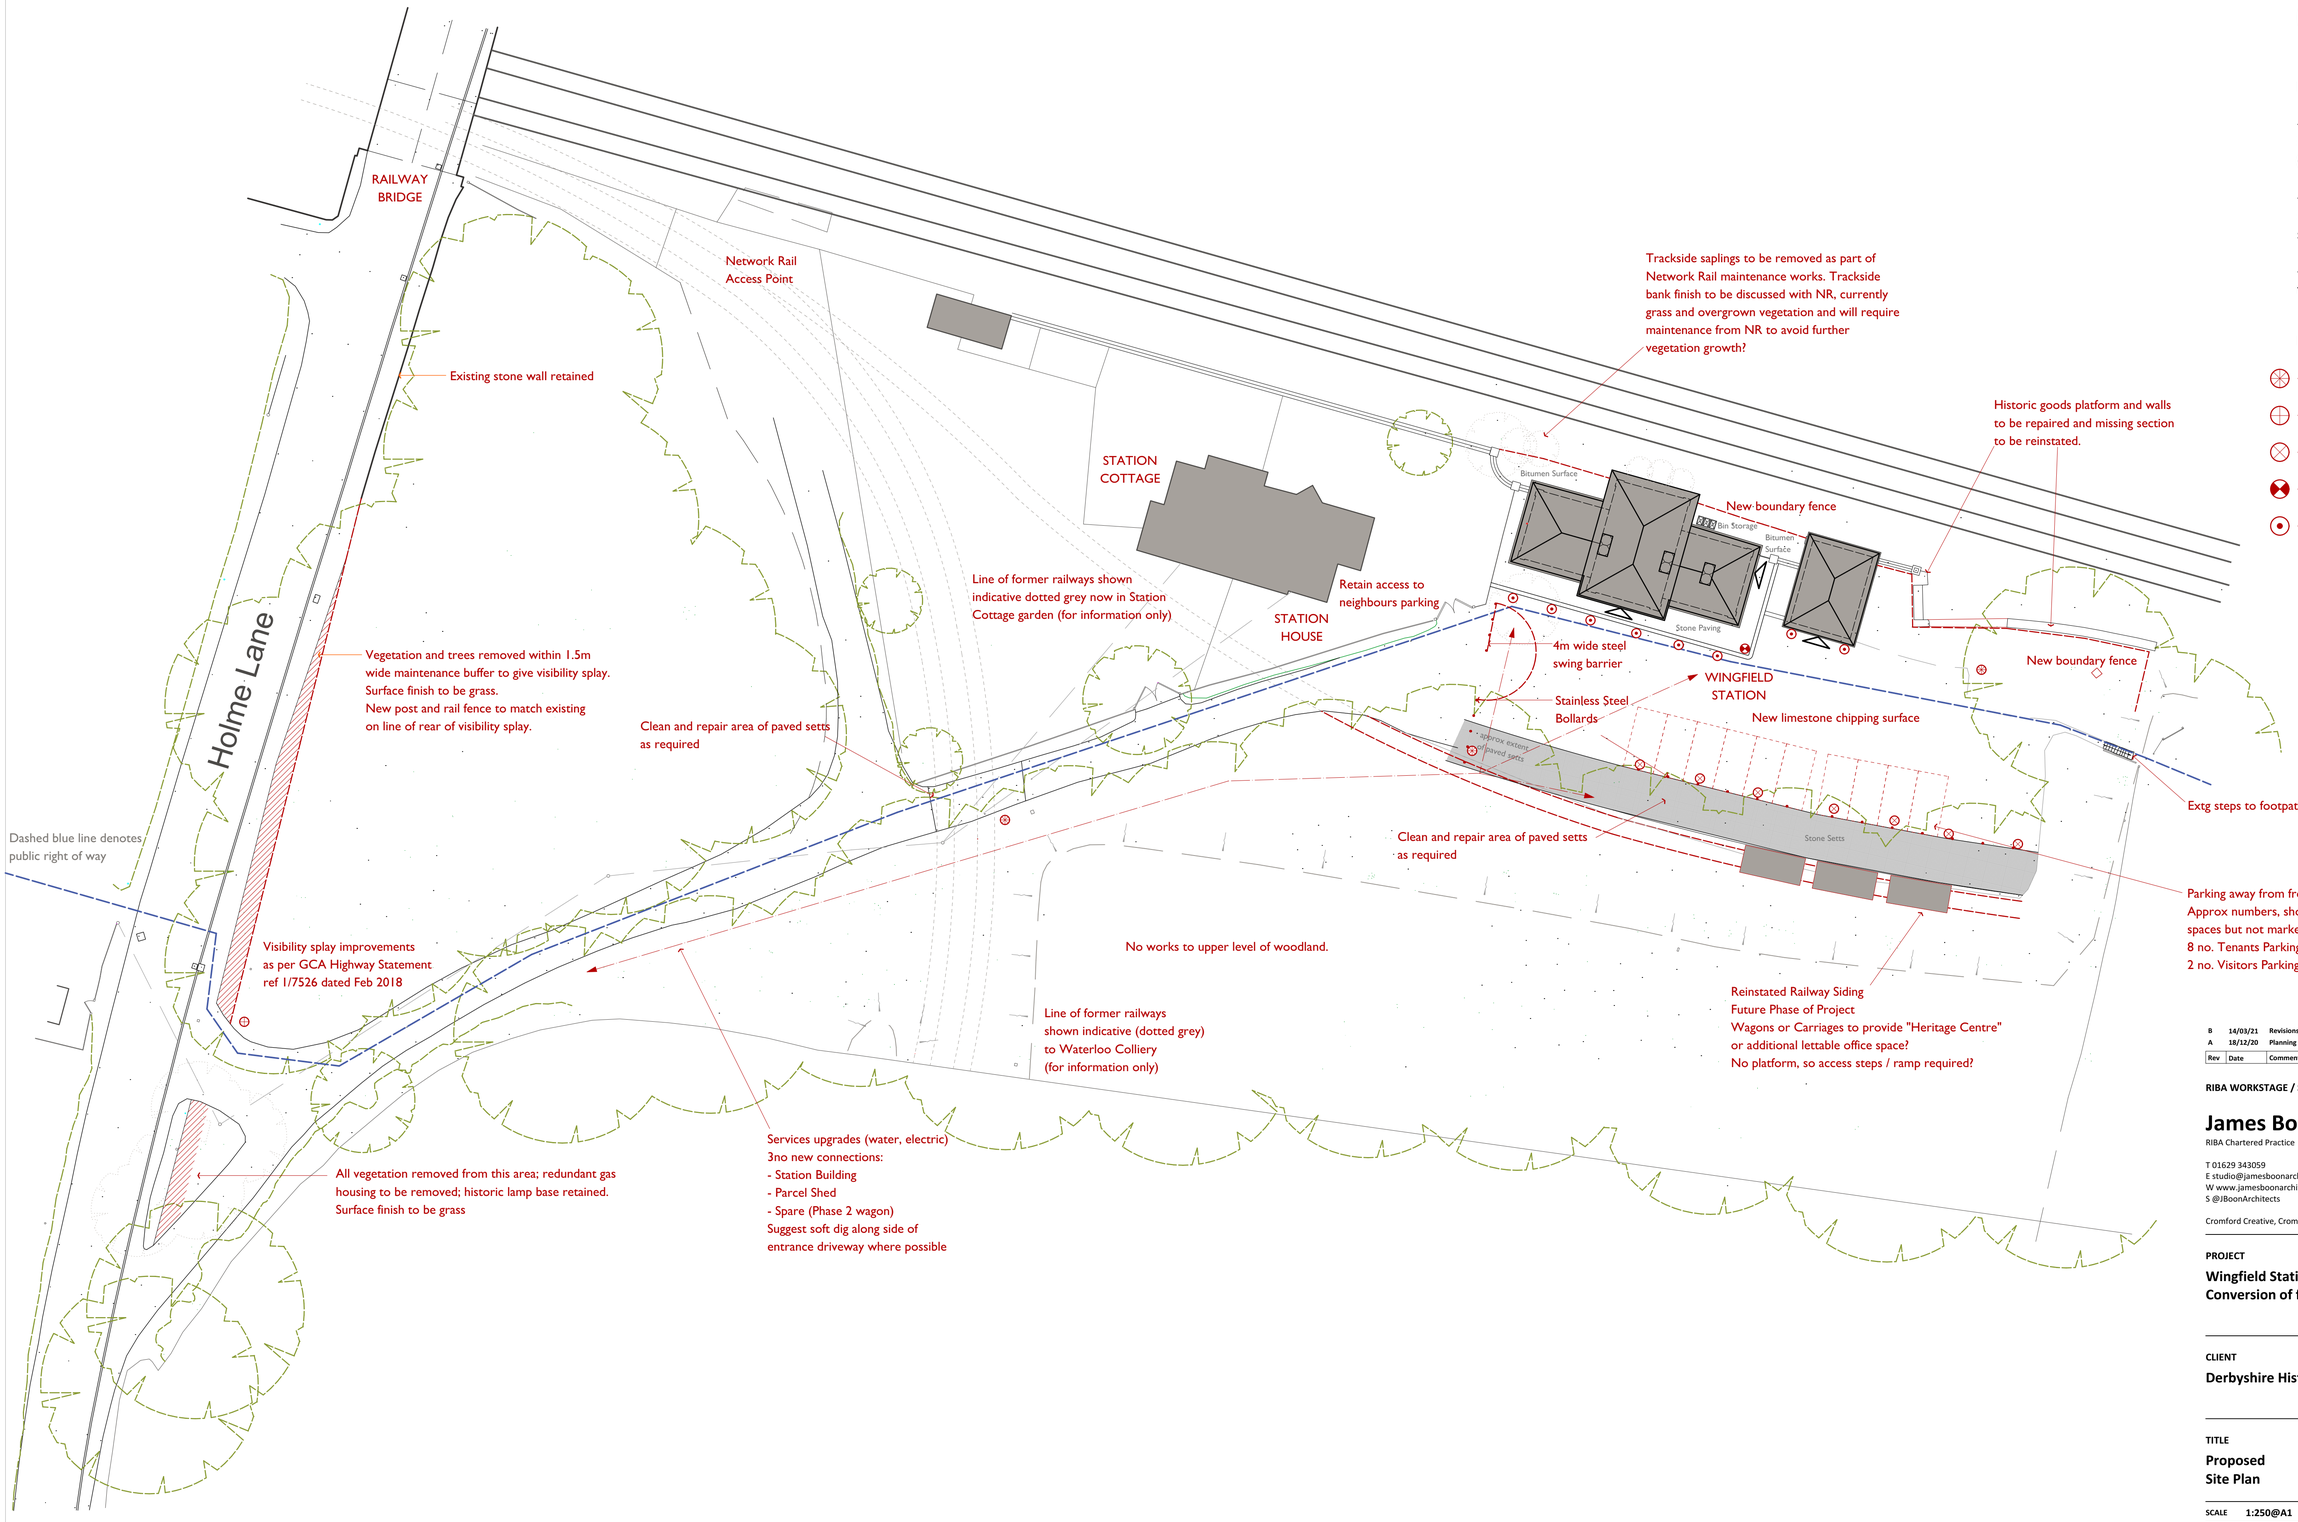

N

Notes:

- Drawing derived from survey by James Brennan Associates (ref. 20-053 dated 21/09/20).

- All windows & doors currently boarded up for security (not shown on drawing for clarity).

- See tree survey for details of tree removals.

Key (all indicative):

- Interpretation panel location.
- Reinstate old station sign.
- Low level bollard lights.
- Reinstate replica lamp post.
- Ground level lighting.

Rev	Date	Comments	Drawn
B	14/03/21	Revisions to entrance works and goods platform	JB
A	18/12/20	Planning issue	JMS

RIBA WORKSTAGE / STATUS **3 / Planning**

James Boon Architects

RIBA Chartered Practice

T 01629 343059
E studio@jamesboonarchitects.co.uk
W www.jamesboonarchitects.co.uk
S @JBoonArchitects

Cromford Creative, Cromford Mills, Mill Lane, Cromford, Derbys, DE4 3RQ

PROJECT

Wingfield Station
Conversion of former station to offices

CLIENT

Derbyshire Historic Buildings Trust

TITLE

Proposed Site Plan

SCALE	1:250@A1	DATE	Oct2020
DRAWN	JMS	CHECKED	JB

PROJECT NO.	DWG NO.	REV NO.	DWG SIZE
2001	(08)11	B	A1

© This drawing and the building works depicted are the copyright of the Architect and may not be reproduced except with written consent. All contractors must visit the site and be responsible for taking and checking all dimensions relative to their work. The Architects are to be advised of any variation between drawings and site conditions. Scale bar on drawing is for guidance only. Do not scale off drawings. All dimensions to be checked on site. Drawings up to RIBA Workstage 3 and below are not suitable for construction, while Workstage 4 is only suitable if status is marked Construction.