
original app

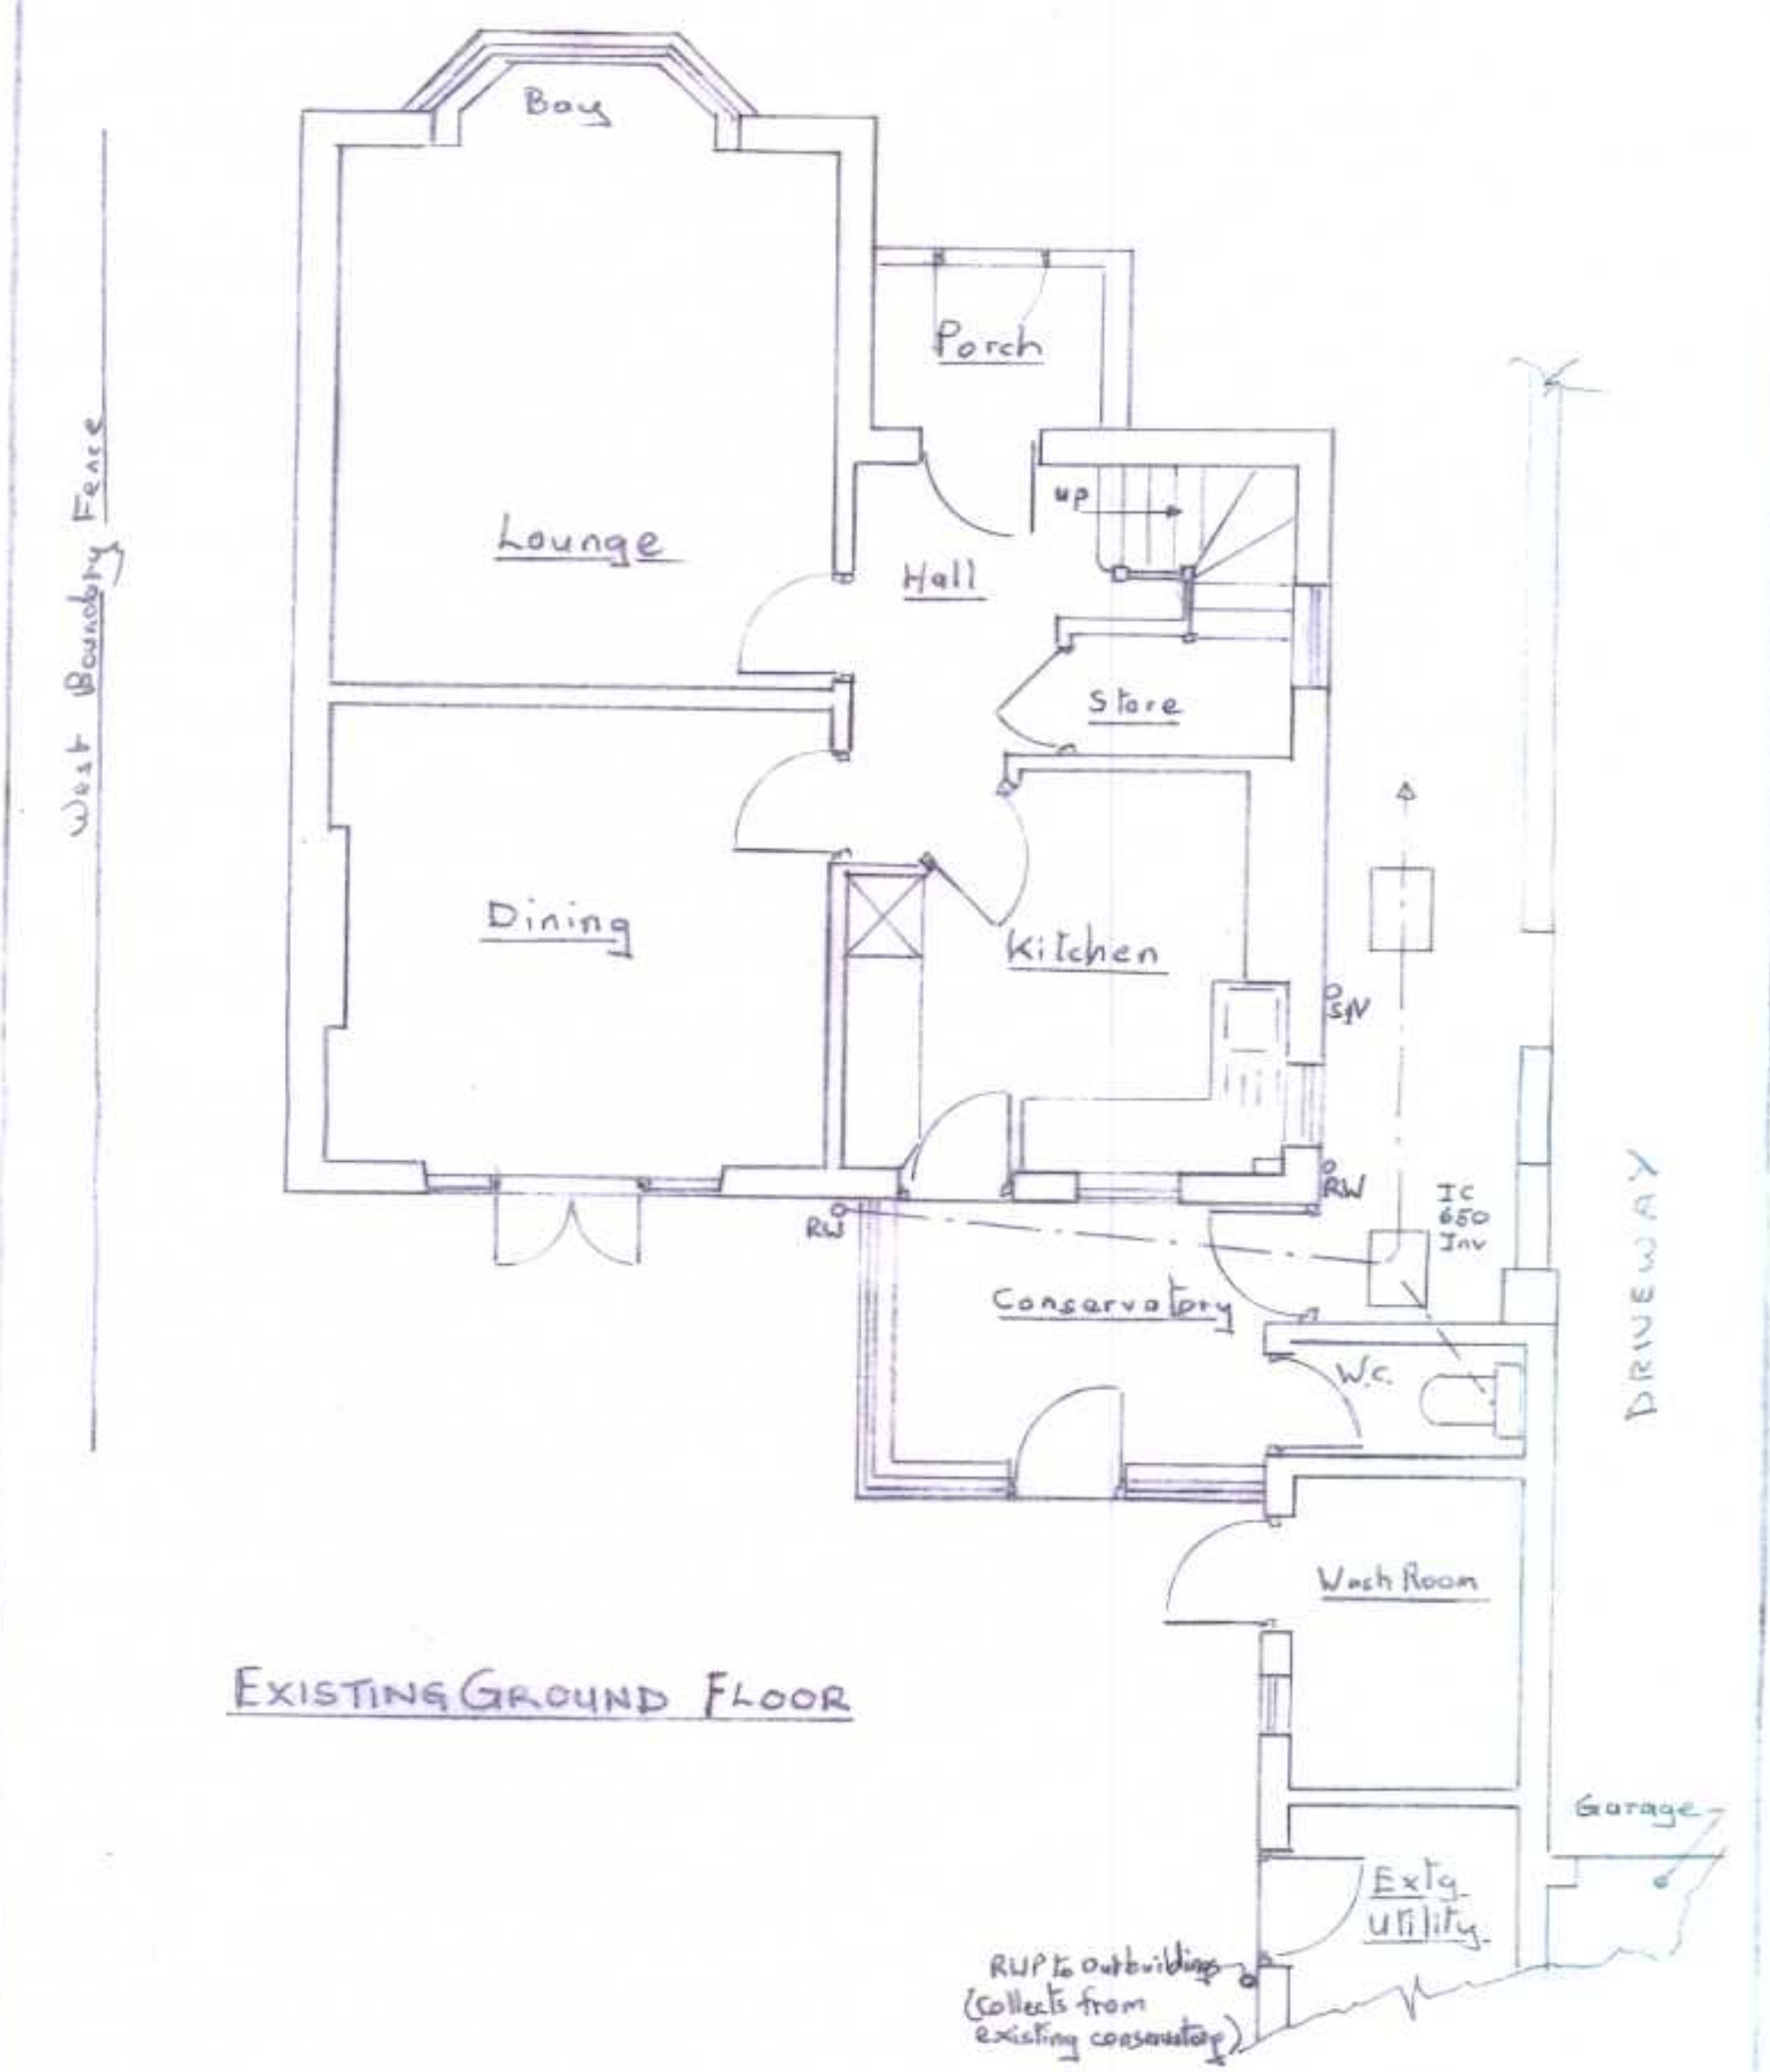

EXISTING GROUND FLOOR

EXISTING GROUND FLOOR LAYOUT
31, INNS LANE, SOUTH WINGFIELD
MR & MRS S.A. JESSOP

SCALE: 1:50
2019/JESSOP/01 REV A

(original app)