
Scale 1:100

0 1 2 3 4 5 10

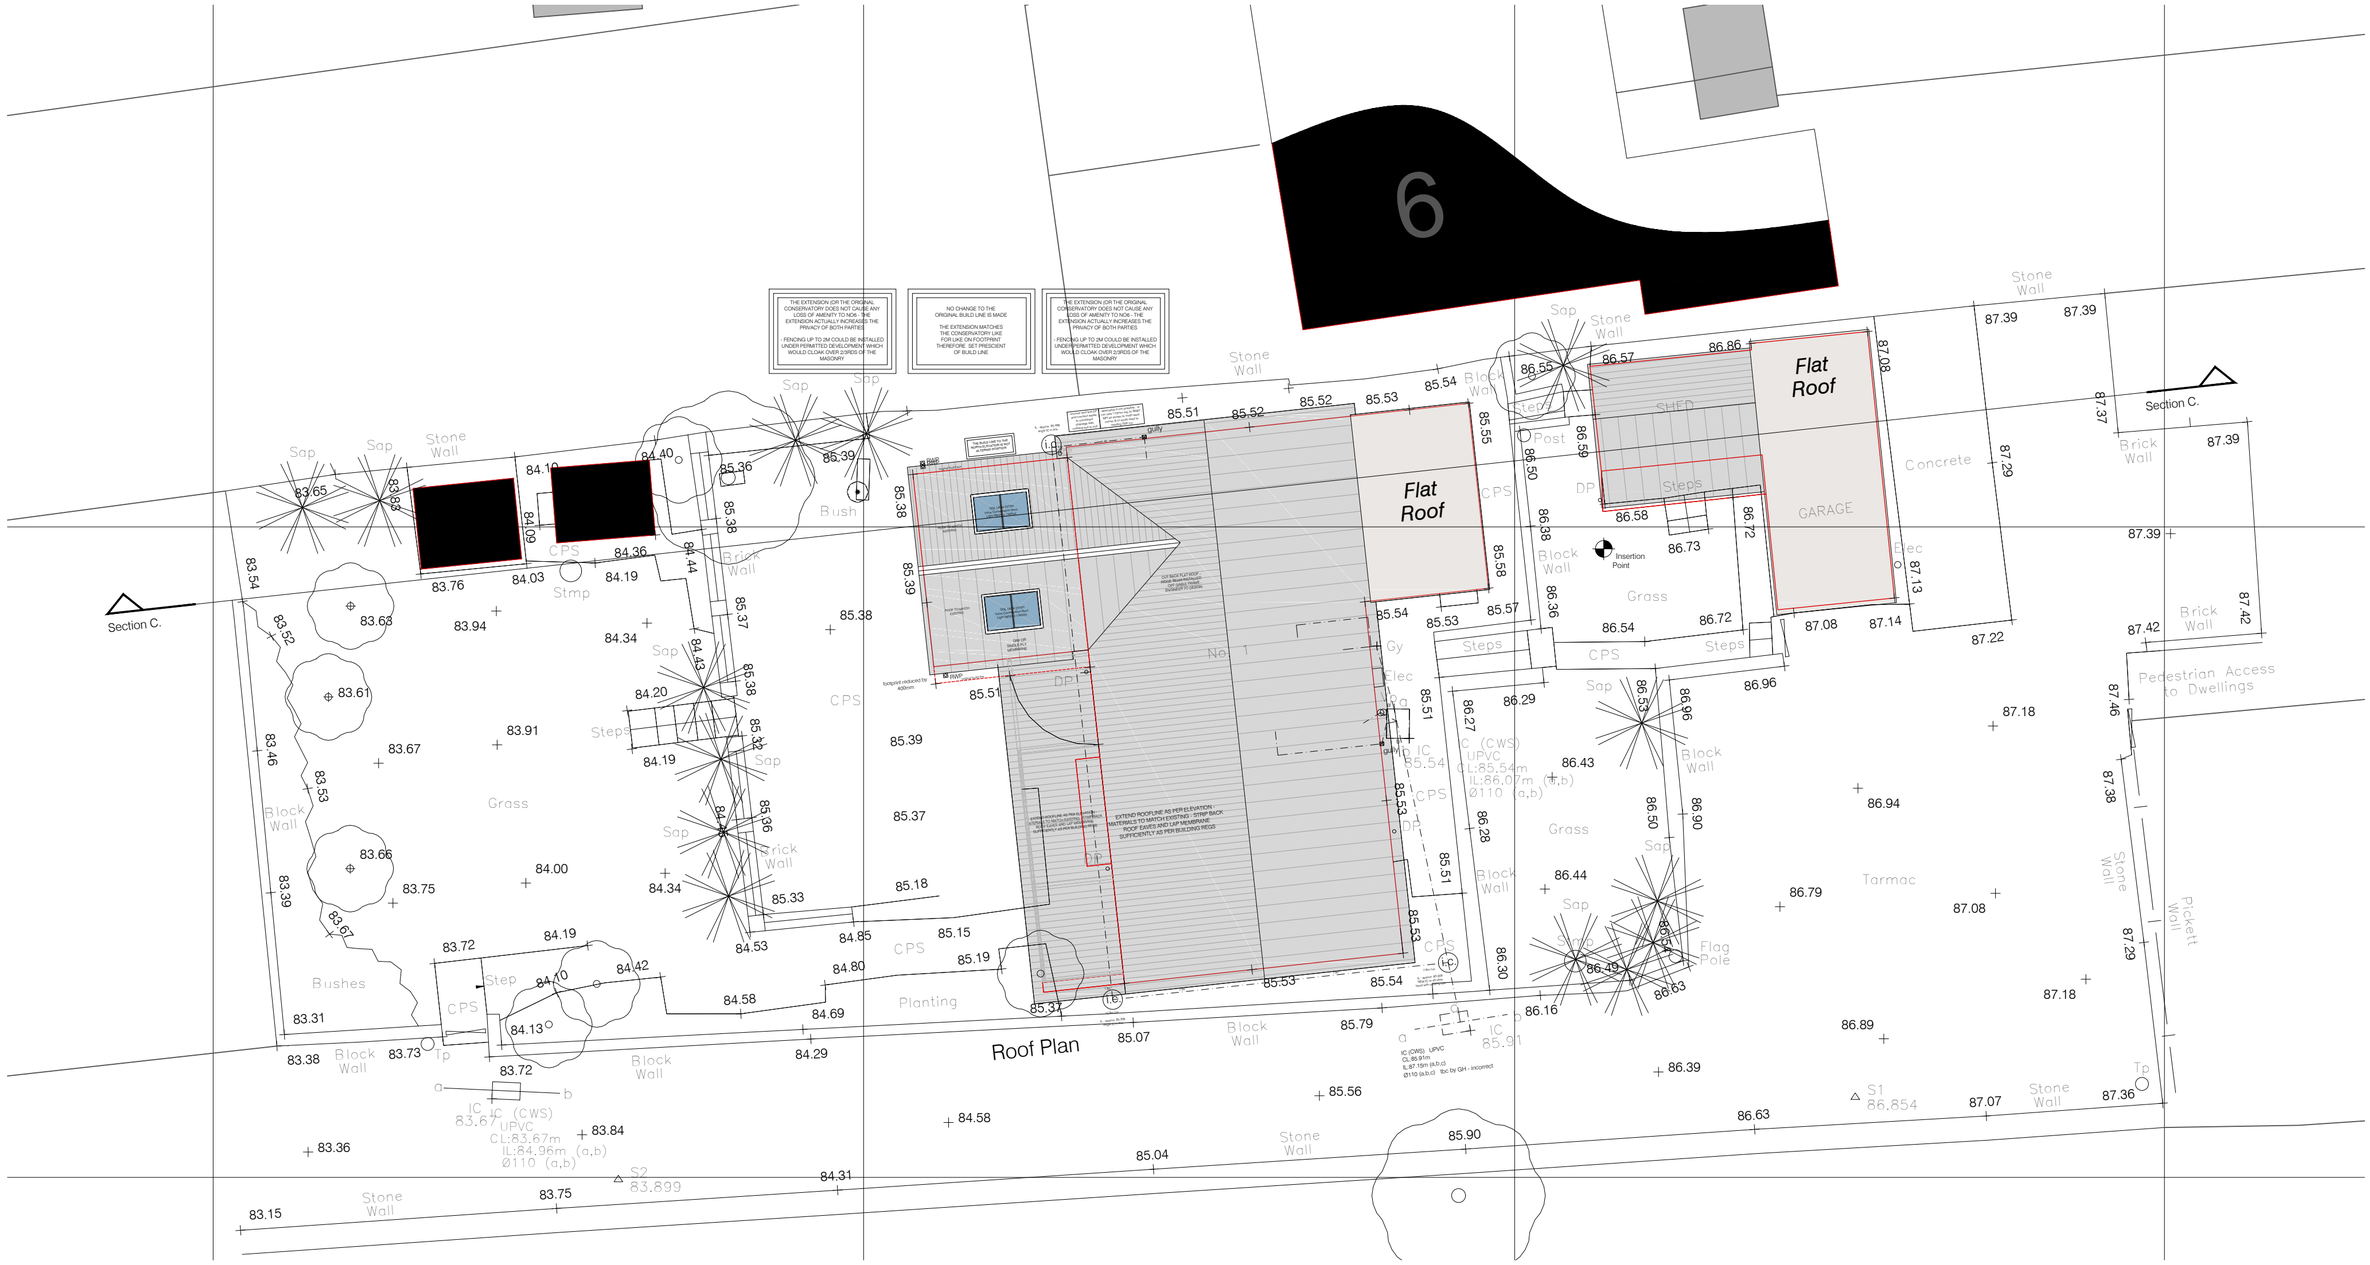

S.G ARCHITECTURAL DESIGN

Tel: 07817034426. sgarchitecturaldesign@gmail.com.

www.sgarchitecturaldesign.com

1 ST PETERS CLOSE, GREEN LANE, BELPER

06 - PROPOSED BLOCK PLAN

SG PROJECT NO	PAPER SIZE	DRAWN BY
201	A2	SG
REVISION	SCALES	1:100
PLANNING		

Drawing measurements shall not be obtained by scaling. Verify all dimensions prior to construction. Immediately report any discrepancies on this document to SG ARCHITECTURAL DESIGN.

REV.	DESCRIPTION	DATE	BY	CHK'D
P1	FIRST ISSUE	06-05-21	SG	SG

NORTH

Scale 1:50

0 1 2 3 4 5