Scale 1:50

0 1 2 3 4 5

S.G ARCHITECTURAL DESIGN
Tel: 07817034426. sgarchitecturaldesign@gmail.com
www.sgarchitecturaldesign.com


1 ST PETERS CLOSE, GREEN LANE, BELPER

08 PROPOSED ELEVATIONS - REV 2

DWG NO	PAPER SIZE	DRAWN BY
201	A1	SG
STATUS	SCALE	
PLANNING	1:50	


Drawing measurements shall not be obtained by scaling. Verify all dimensions prior to construction. Immediately report any discrepancies on this document to SG ARCHITECTURAL DESIGN.

REV	DESCRIPTION	DATE	BY	CHK'D
P1	FIRST ISSUE	06-05-21	SG	SG
P2	REVISION ALTERED ROOF STYLE AS PER PLANNERS	14-07-21	SG	SG

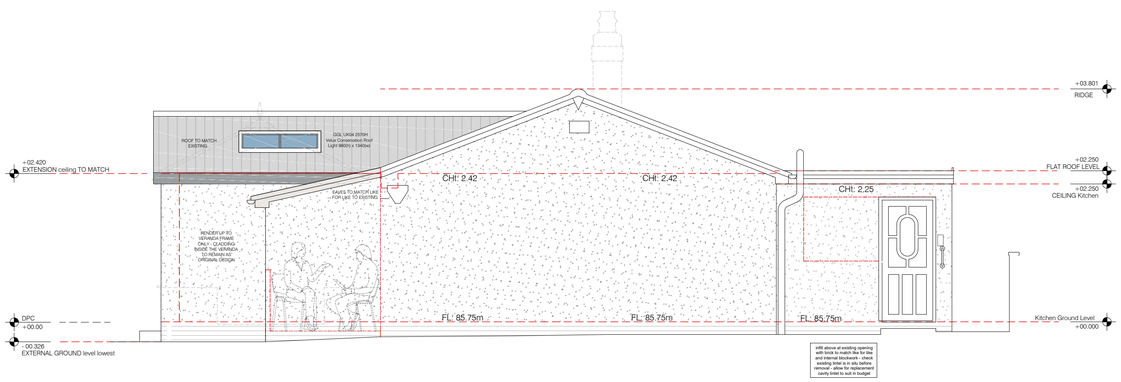


Datum: 84.00m.

Elevation 1. RIGHT HAND SIDE

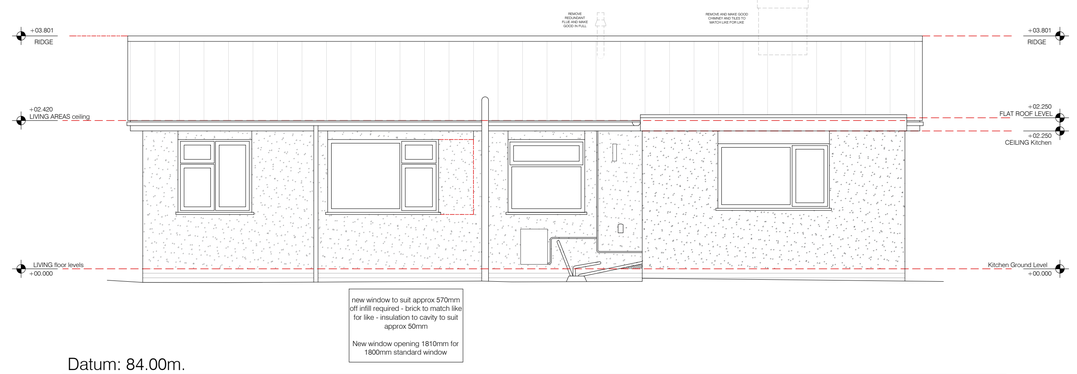


Datum: 84.00m.

Elevation 2. REAR

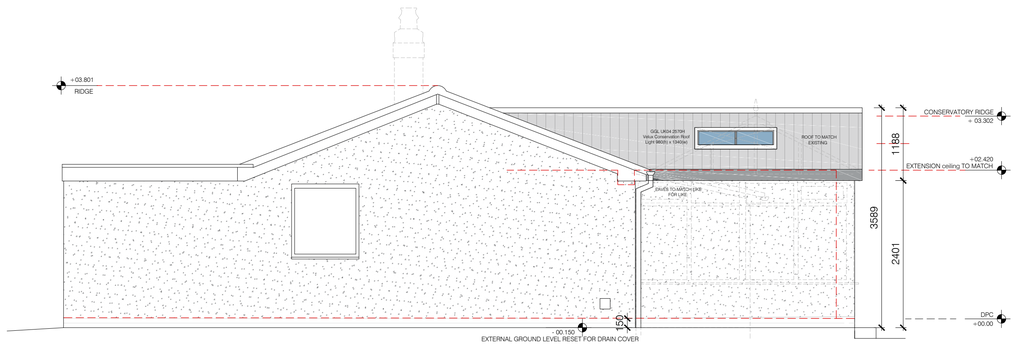

Datum: 84.00m.

Elevation 3. LEFT HAND SIDE

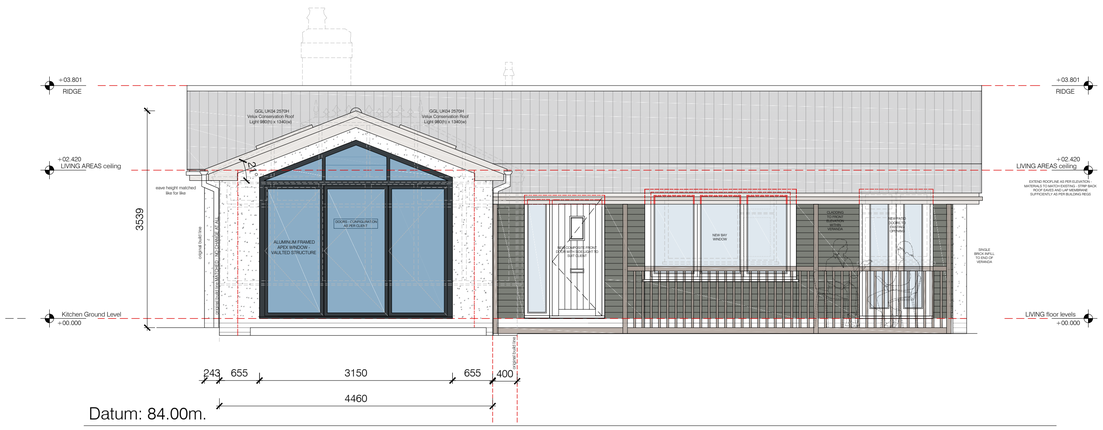

Datum: 84.00m.

Elevation 4. FRONT