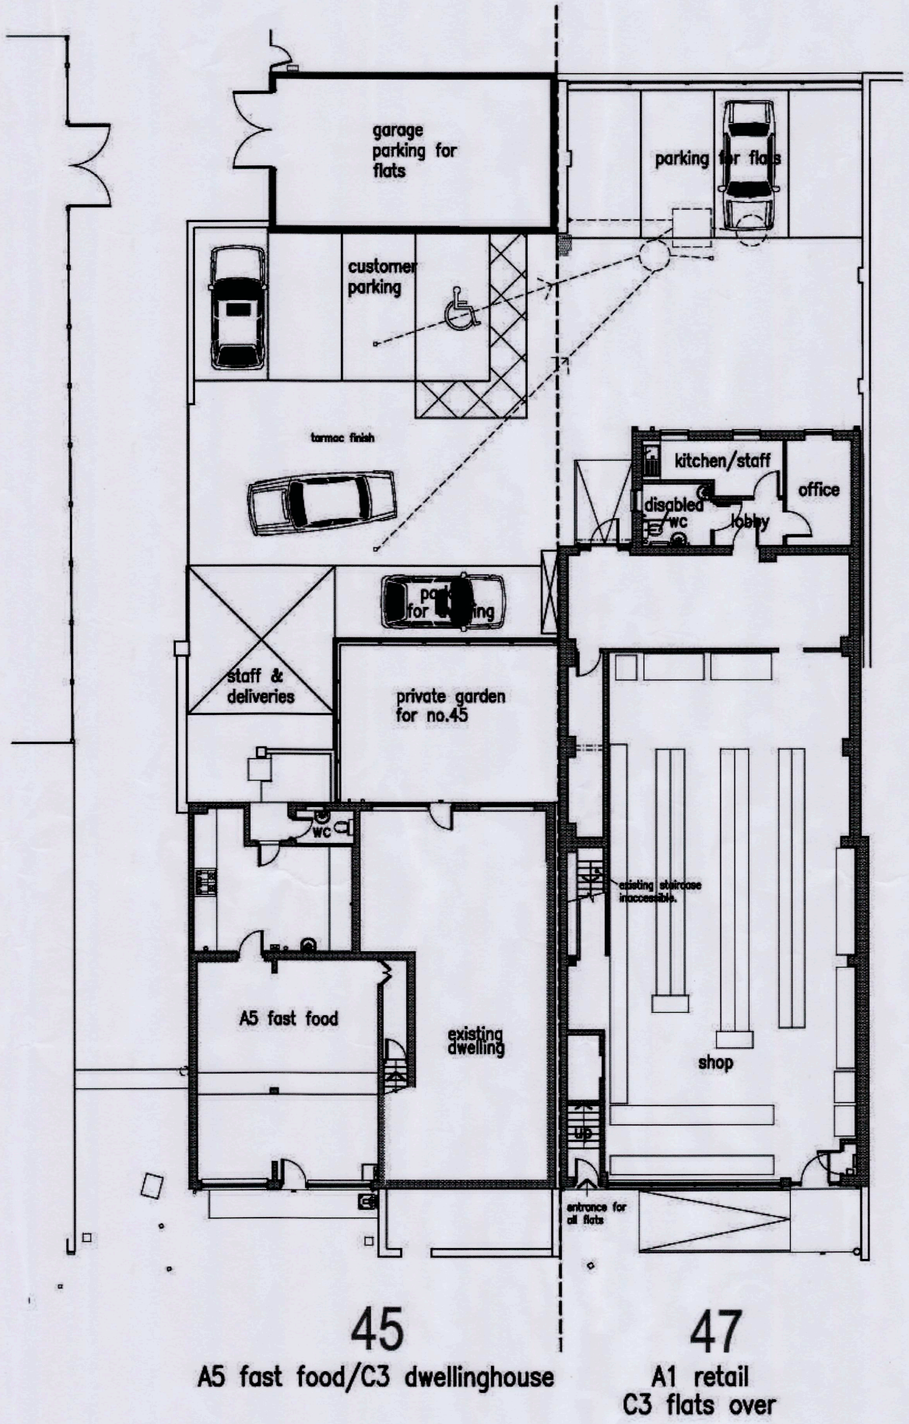

site plan 1:100

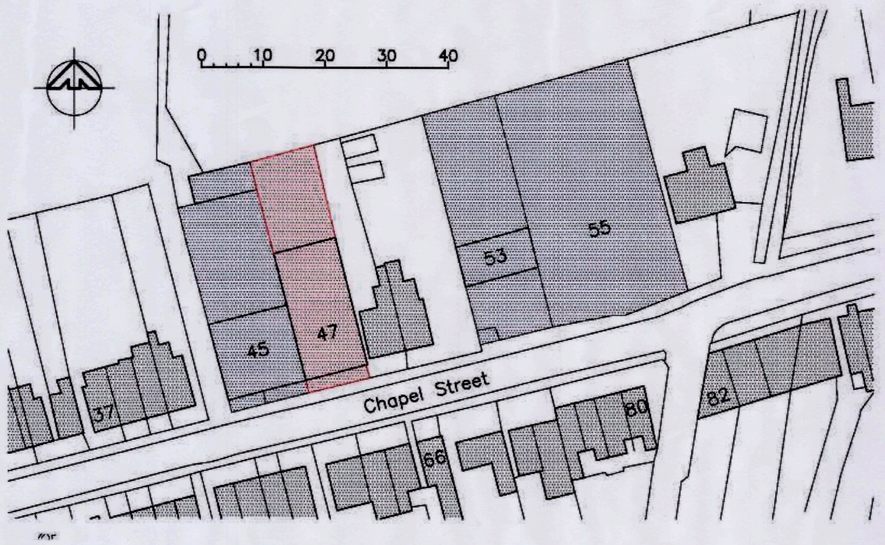

block plan 1:500

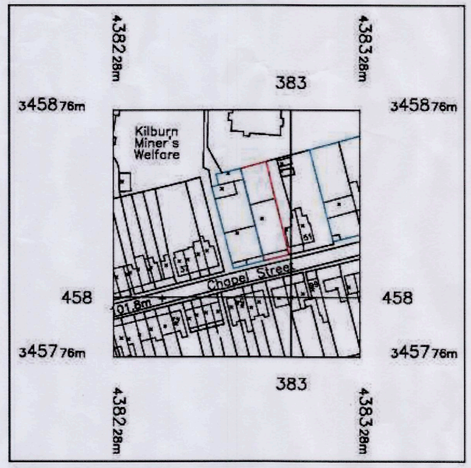

© Crown Copyright 2006
Reproduction in whole or in part is prohibited without the prior permission of Ordnance Survey.

site location plan 1:1250

mbardo
iates ltd
terior designers
IDA Tel. 01332 342990

Client
New Dawn Retail

Project
47 Chapel St
Kilburn

Feature
site plans

Drawing No.
13016/PP/02

Revisions

Date
FEBRUARY 14
Drawn
Barry Singleton
Scale
1:100, 1:500, 1:1250

© Design and details are copyright, this drawing must not be reproduced without permission.