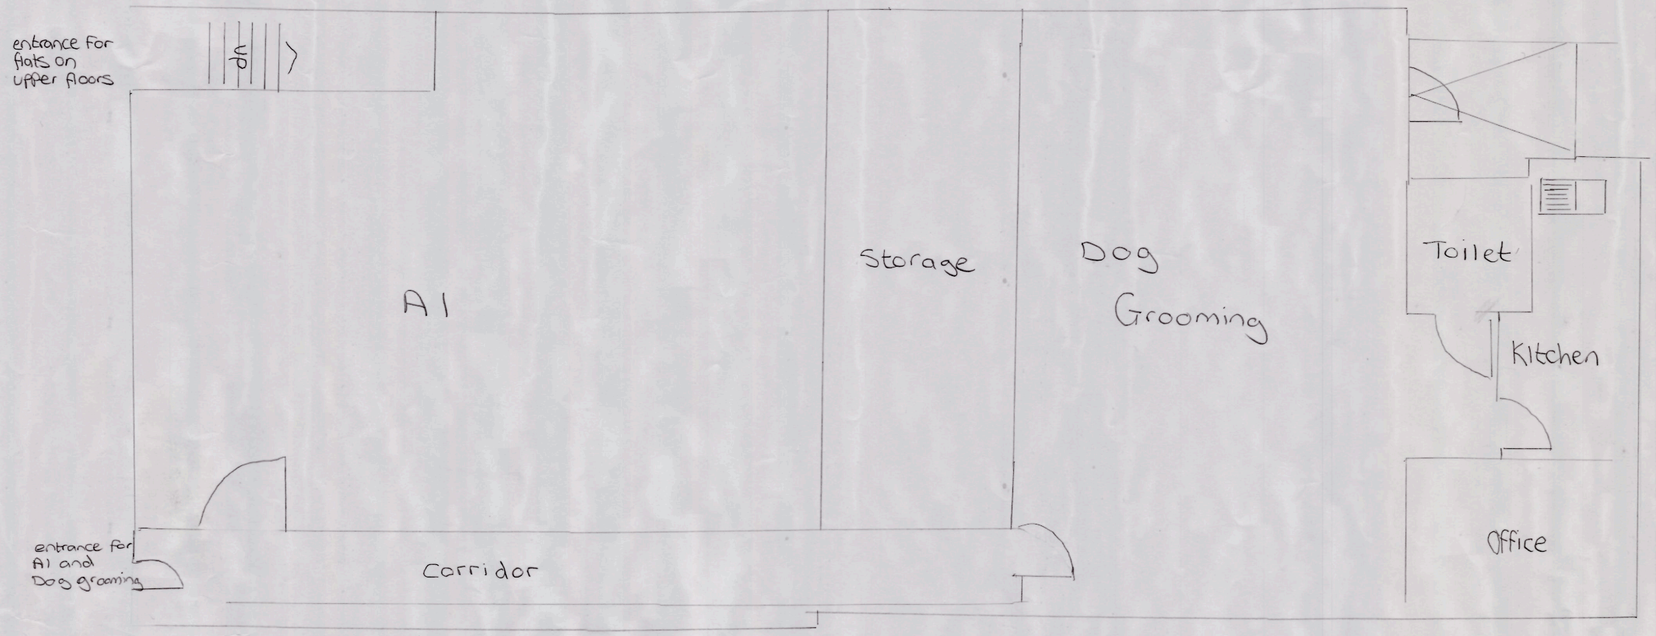
entrance for flats on upper floors
up
A1
Storage
Dog Grooming
Toilet
Kitchen
Office
entrance for A1 and Dog grooming
Corridor

Scale 1:50