

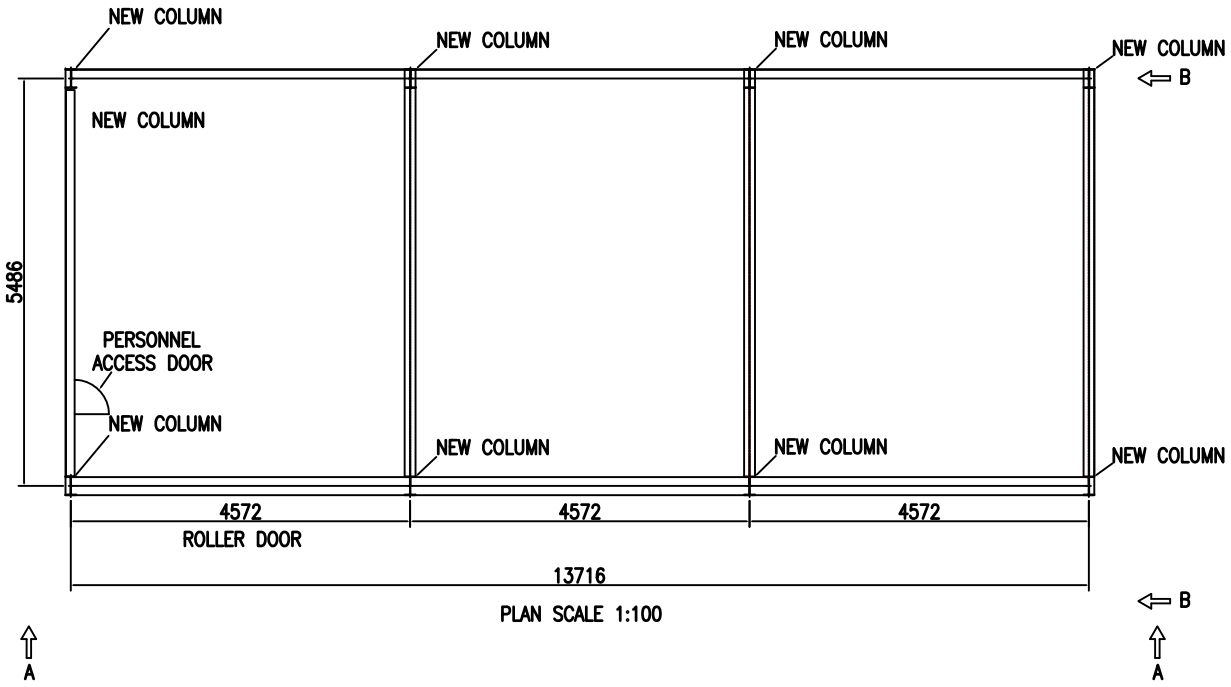


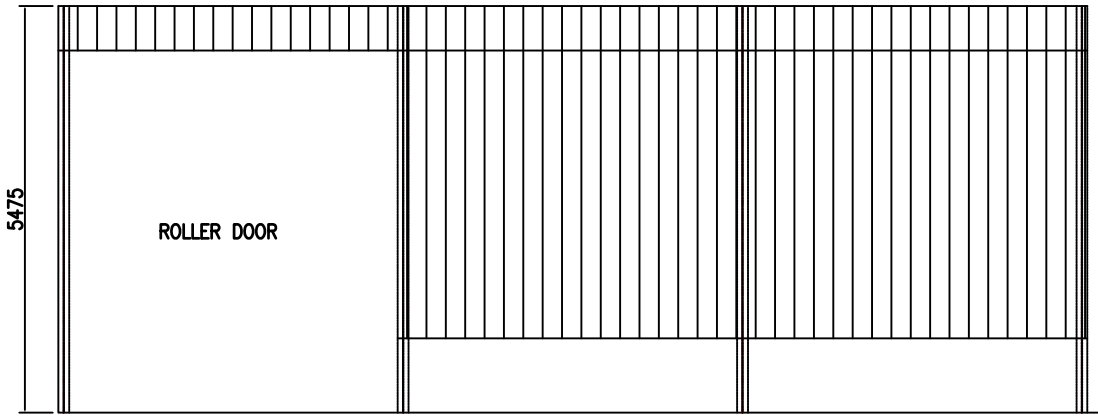

SIDE ELEVATION A–A SCALE 1:100

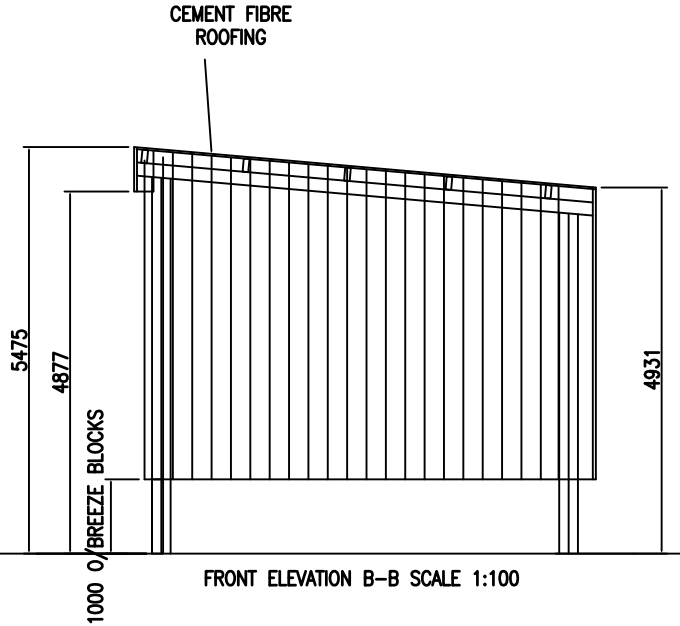

FRONT ELEVATION B–B SCALE 1:100

Notes

BUILDING TO COMPLY TO BS5502
NORTHING 356249
EASTING 438676

Rev	Date	Description	By	Chkd
A	01.07.21	GRID REFERENCE CHANGED	R.CAIN	AB
-	01.07.21	FIRST ISSUE	R.CAIN	AB

Project
ANDREW BYARD
NEW EQUIPMENT STORE

Detail
BUILDING PLAN
GRID REF SK 38676 56249

Scale @ A4	Date	Drawn	Checked
1:100	01-07-21	R.CAIN	A.B

Drawing Status FOR PLANNING

Drawing No.		Rev
01072021	03	A

RC Planning Services
Tel: 07967847648
Email: r.cain1971@hotmail.com