Copyright:This drawing is the property of Home Extension Plans & must not be reproduced wholly or in part, nor the information therein disclosed to a third party, without the written consent of the owners.

Notes:



Front Elevation to Manor Road (south)



Side Elevation to Manor Road (east)

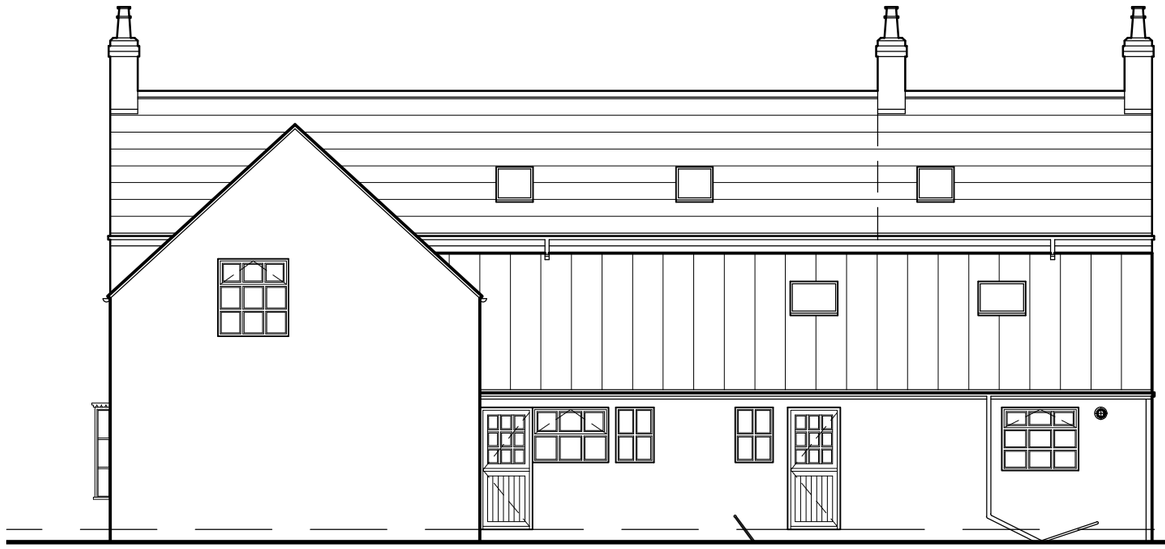

Rear Elevation (north)



Side Elevation (west)

Scale 1:100

0 1 2 3 4 5 10

Revisions:

-

Home Extension Plans
Architectural Services
Corner House, Suites 5a-5c, 2 / 4 Albert Road,
Ripley, Derbyshire, DE5 3FZ.

Tel: 0739 800 99 79. Facebook: homeextensionplans

E: homeextensionplans@outlook.com

Project Title:
Proposed Replacement Windows at Prospect House, 70 Manor Road, South Wingfield, Derbyshire, DE55 7NH.

Client: Mr. & Mrs. P. Kidulis.

Drawing Title:
Existing Elevations.

Drawing Status:
Stage 3 - Developed Design: Listed Building Consent

Drawn by:	Date:	Paper Size:
RpB	July 2021	A3

Scale:
1:100

Drawing Number:	Status Revision:
1038 / 006	-