Copyright:This drawing is the property of Home Extension Plans & must not be reproduced wholly or in part, nor the information therein disclosed to a third party, without the written consent of the owners.

Notes:

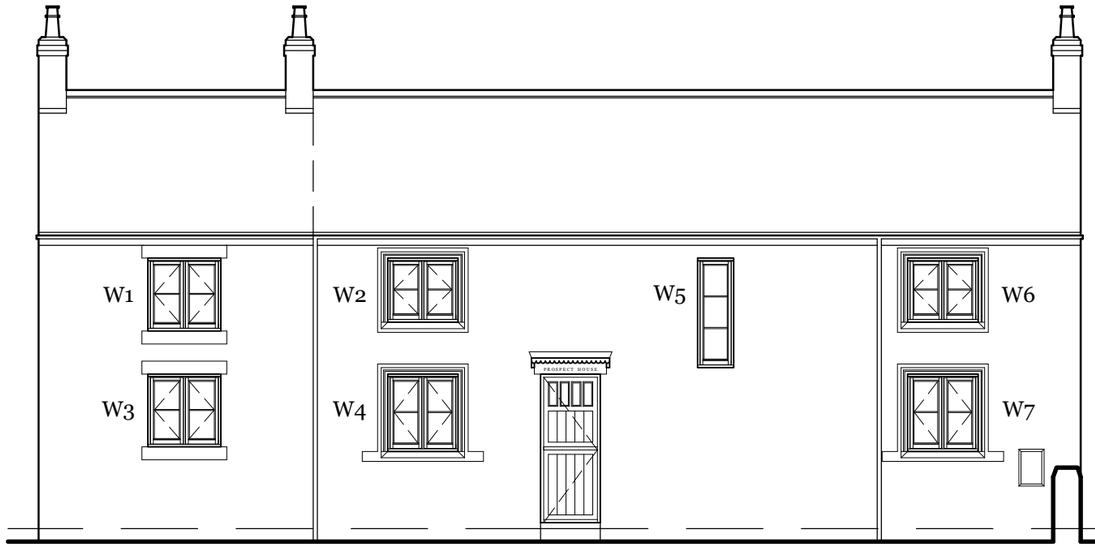

Front Elevation to Manor Road (south)

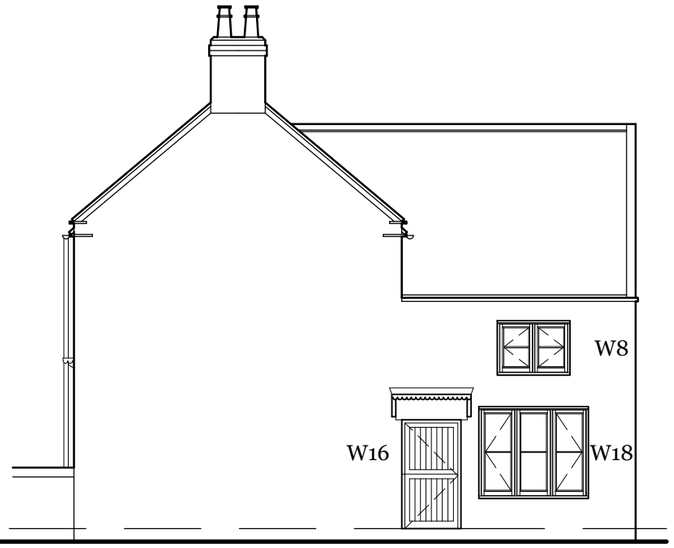

Side Elevation to Manor Road (east)

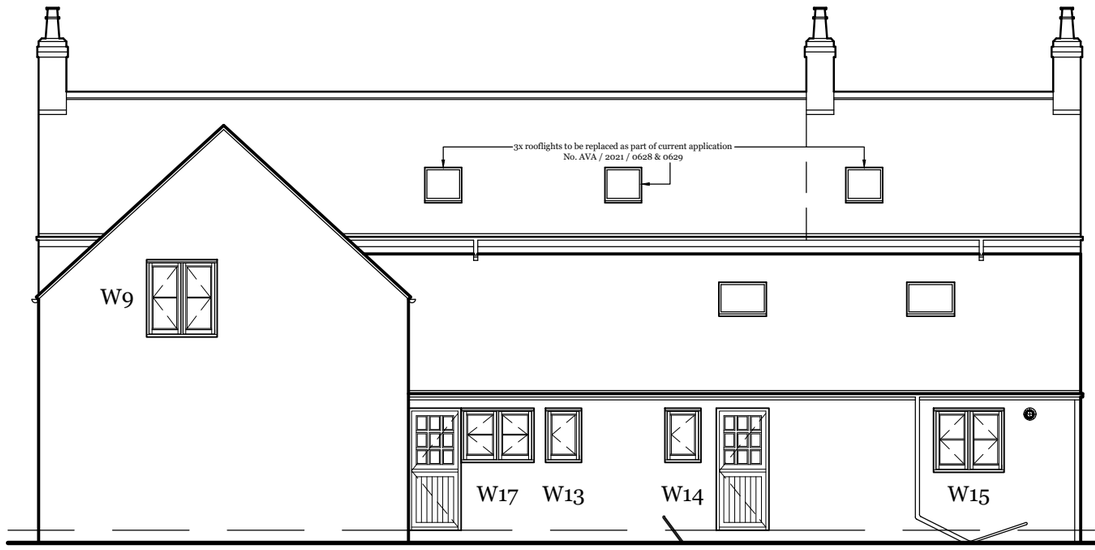

Rear Elevation (north)



Side Elevation (west)

Scale 1:100

0 1 2 3 4 5 10

Window / Door Schedule

No.	Overall Frame & Size	Fixed / Opening Light
W1	1100mm width x 1200mm height	Opening
W2	1200mm width x 900mm height	Opening
W3	1100mm width x 1200mm height	Opening
W4	1200mm width x 1100mm height	Opening
W5	600mm width x 2100mm height	Fixed
W6	1100mm width x 900mm height	Opening
W7	1200mm width x 1100mm height	Opening
W8	1200mm width x 900mm height	Opening
W9	1200mm width x 1100mm height	Opening
W10	1800mm width x 1200mm height	Opening
W11	1100mm width x 1100mm height	Opening
W12	1100mm width x 1100mm height	Opening
W13	600mm width x 900mm height	Opening
W14	600mm width x 900mm height	Opening
W15	1200mm width x 1100mm height	Opening
W16	950mm width x 1850mm height	Opening
W17	1100mm width x 900mm height	Opening
W18	1900mm width x 1500mm height	Opening

Note:-
actual constructed window & doors sizes may alter slightly as they will be made-to-fit following a site measure by the chosen window company prior to manufacture.

Materials:-
all new replacement windows & doors to be constructed from Accoya wood painted Farrow & Ball heritage range green or grey (to be agreed) in flush casement frame design with conservation glazing & black antique fittings.

Revisions:
-

Home Extension Plans
Architectural Services
Corner House, Suites 5a-5c, 2 / 4 Albert Road,
Ripley, Derbyshire, DE5 3FZ.

Tel: 0739 800 99 79. Facebook: homeextensionplans
E: homeextensionplans@outlook.com

Project Title:
Proposed Replacement Windows at Prospect House, 70 Manor Road, South Wingfield, Derbyshire, DE55 7NH.

Client: Mr. & Mrs. P. Kidulis.

Drawing Title:
Proposed Elevations.

Drawing Status: Stage 3 - Developed Design: Listed Building Consent

Drawn by:	Date:	Paper Size:
RpB	July 2021	A3

Scale: 1:100

Drawing Number: 1038 / 007

Status Revision: -