Channel Design ltd.
Ashbourne
Derbyshire

tel 01335 348452

registered in England and Wales
registered office
The Old Vicarage, 51 St. John Street, Ashbourne,
Derbyshire, DE6 1GH
company no. 06907156

1:100 Scale
0 1 2 3 4 5




Proposed Front Elevation 1:100




Proposed Side Elevation 1:100




Proposed Rear Elevation 1:100

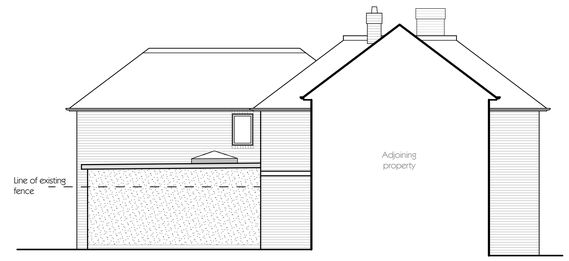


Proposed Side Elevation 1:100

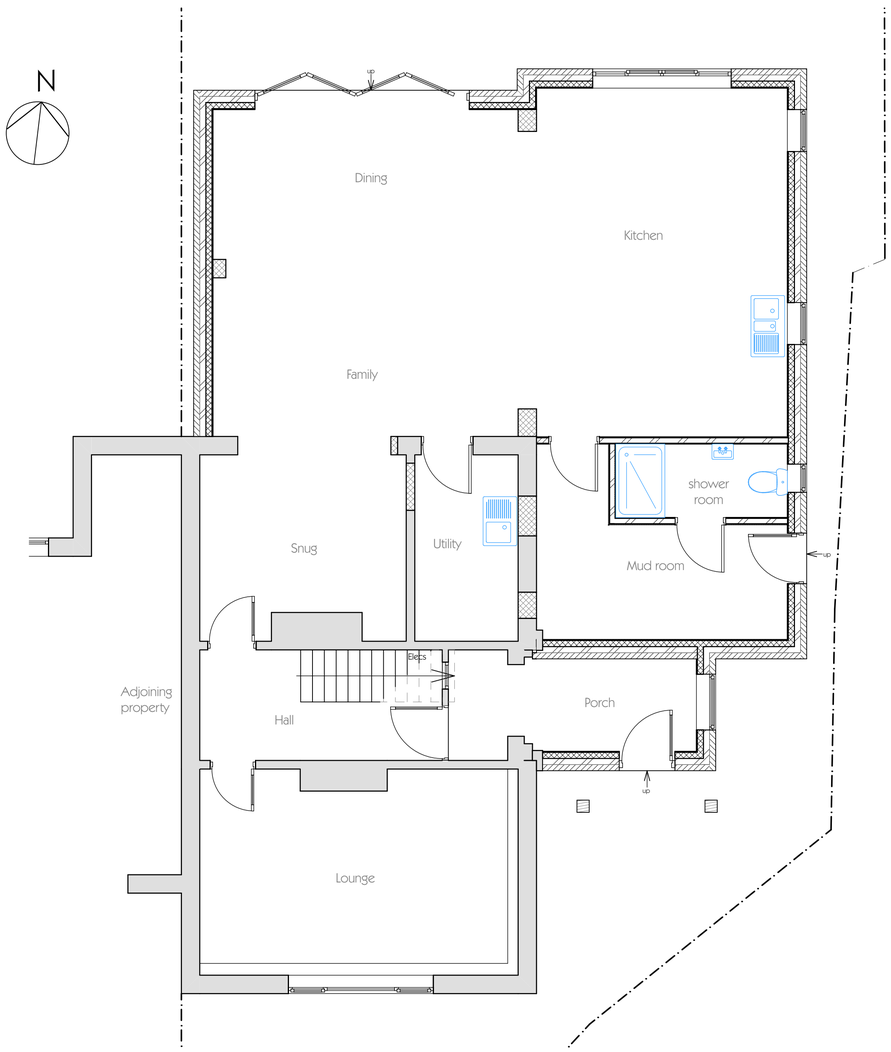

Proposed Ground Floor Plan 1:50

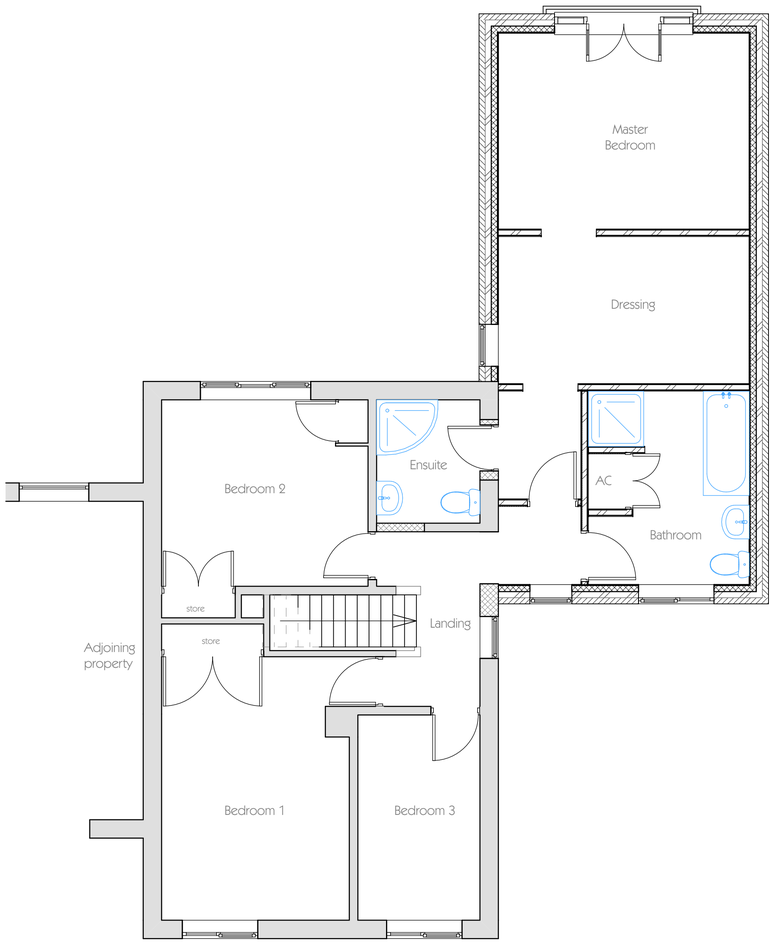

Proposed First Floor Plan 1:50

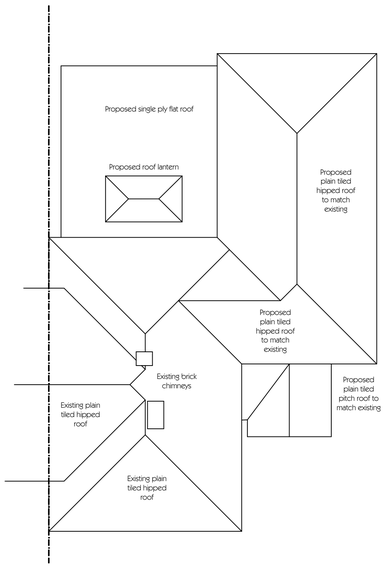

Proposed roof plan 1:100

1:50 Scale
0 1 2 3 4 5

rev.	details	by	date
E	Amend porch	LA	21/7/21
D	Amend porch, omit store and move wc and mud room. Alter rear kitchen windows.	LA	16/7/21
C	Amend porch	LA	20/7/20
B	Add patio doors and Juliet balcony to master bedroom. Add render to extension.	LA	14/7/20
A	Add brick band detail to side elevation	Dta	14/7/20

Project
Brewster
Moor Rise
Belper

Drawing Name
Proposed plans and elevations

Drawn by DTA
Date June 2020

Project No. 2011
Drawing Scale 1:50 & 1:100

Layout ID 03E
Status Planning

Original produced at A1 (841x594) DO NOT SCALE not to reproduce with out written permission of Channel Design Ltd.