
0m 1 2 3

N

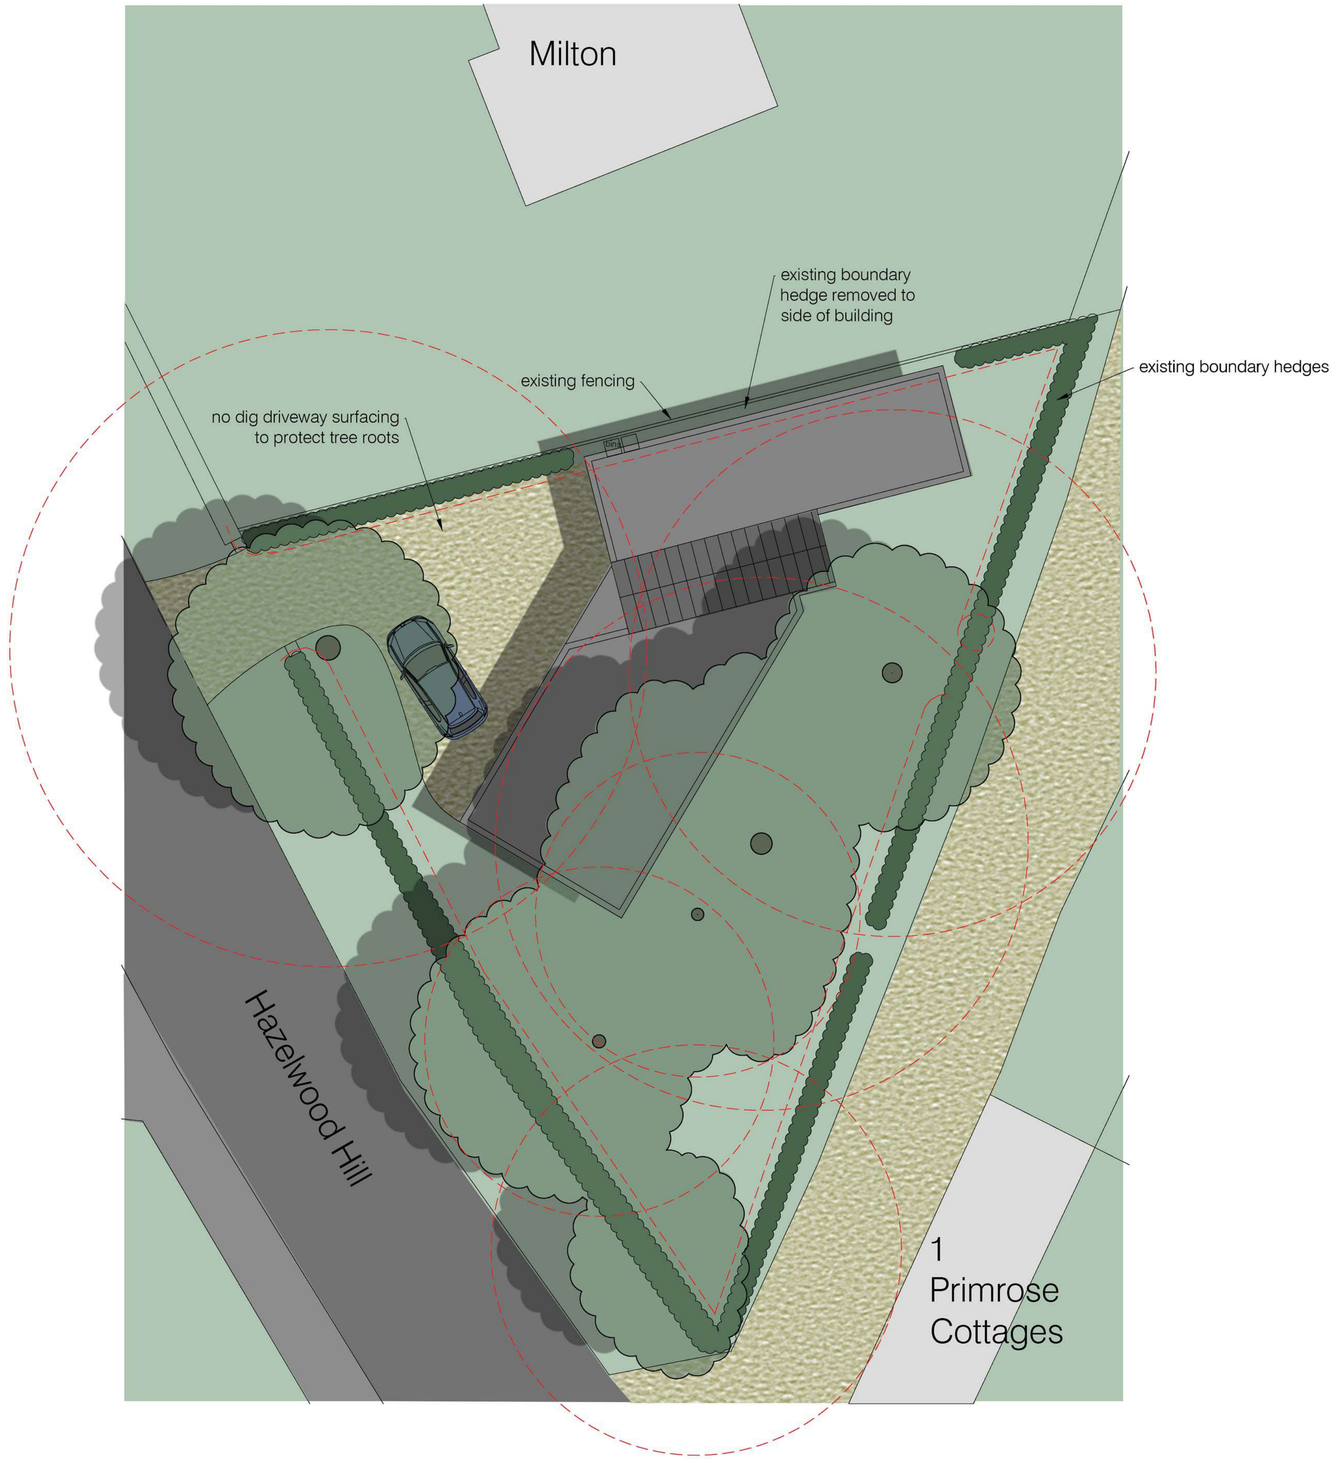

Legend

- tree root protection area refer to Arboricultural report
- tree canopy

Rev.	Description	Date	By	Chk'd
P1	Planning Issue	21-07-16	PT	PM

MATTHEW MONTAGUE ARCHITECTS

The Cheese Factory . Longford Lane . Longford . Ashbourne . Derbyshire . DE6 3DT

Tel: 01335 330510 . info@matthewmontague.co.uk . www.matthewmontague.co.uk

Site at Hazelwood Hill, Belper
Proposed Dwelling

Site Block Plan

MMA PROJECT REF	SCALES	PAPER SIZE	DRAWN BY
2131	1:100	A1	CB

PROJECT	ORIGINATOR	ZONE	LEVEL	TYPE	ROLE	NUMBER
HHB	- MMA	- Z1	- ZZ	- DR	- A	- P00002

STATUS	SUBMISSION DESCRIPTION
D5	ISSUED FOR PLANNING

REVISION	REVISION DESCRIPTION
P1	PRELIMINARY

This document is copyright of Matthew Montague Architects. If in doubt ASK. Drawing measurements shall not be obtained by scaling. Verify all dimensions prior to construction. Immediately report any discrepancies on this document to the Architect. This document shall be read in conjunction with associated models, specifications and related consultant's documents.