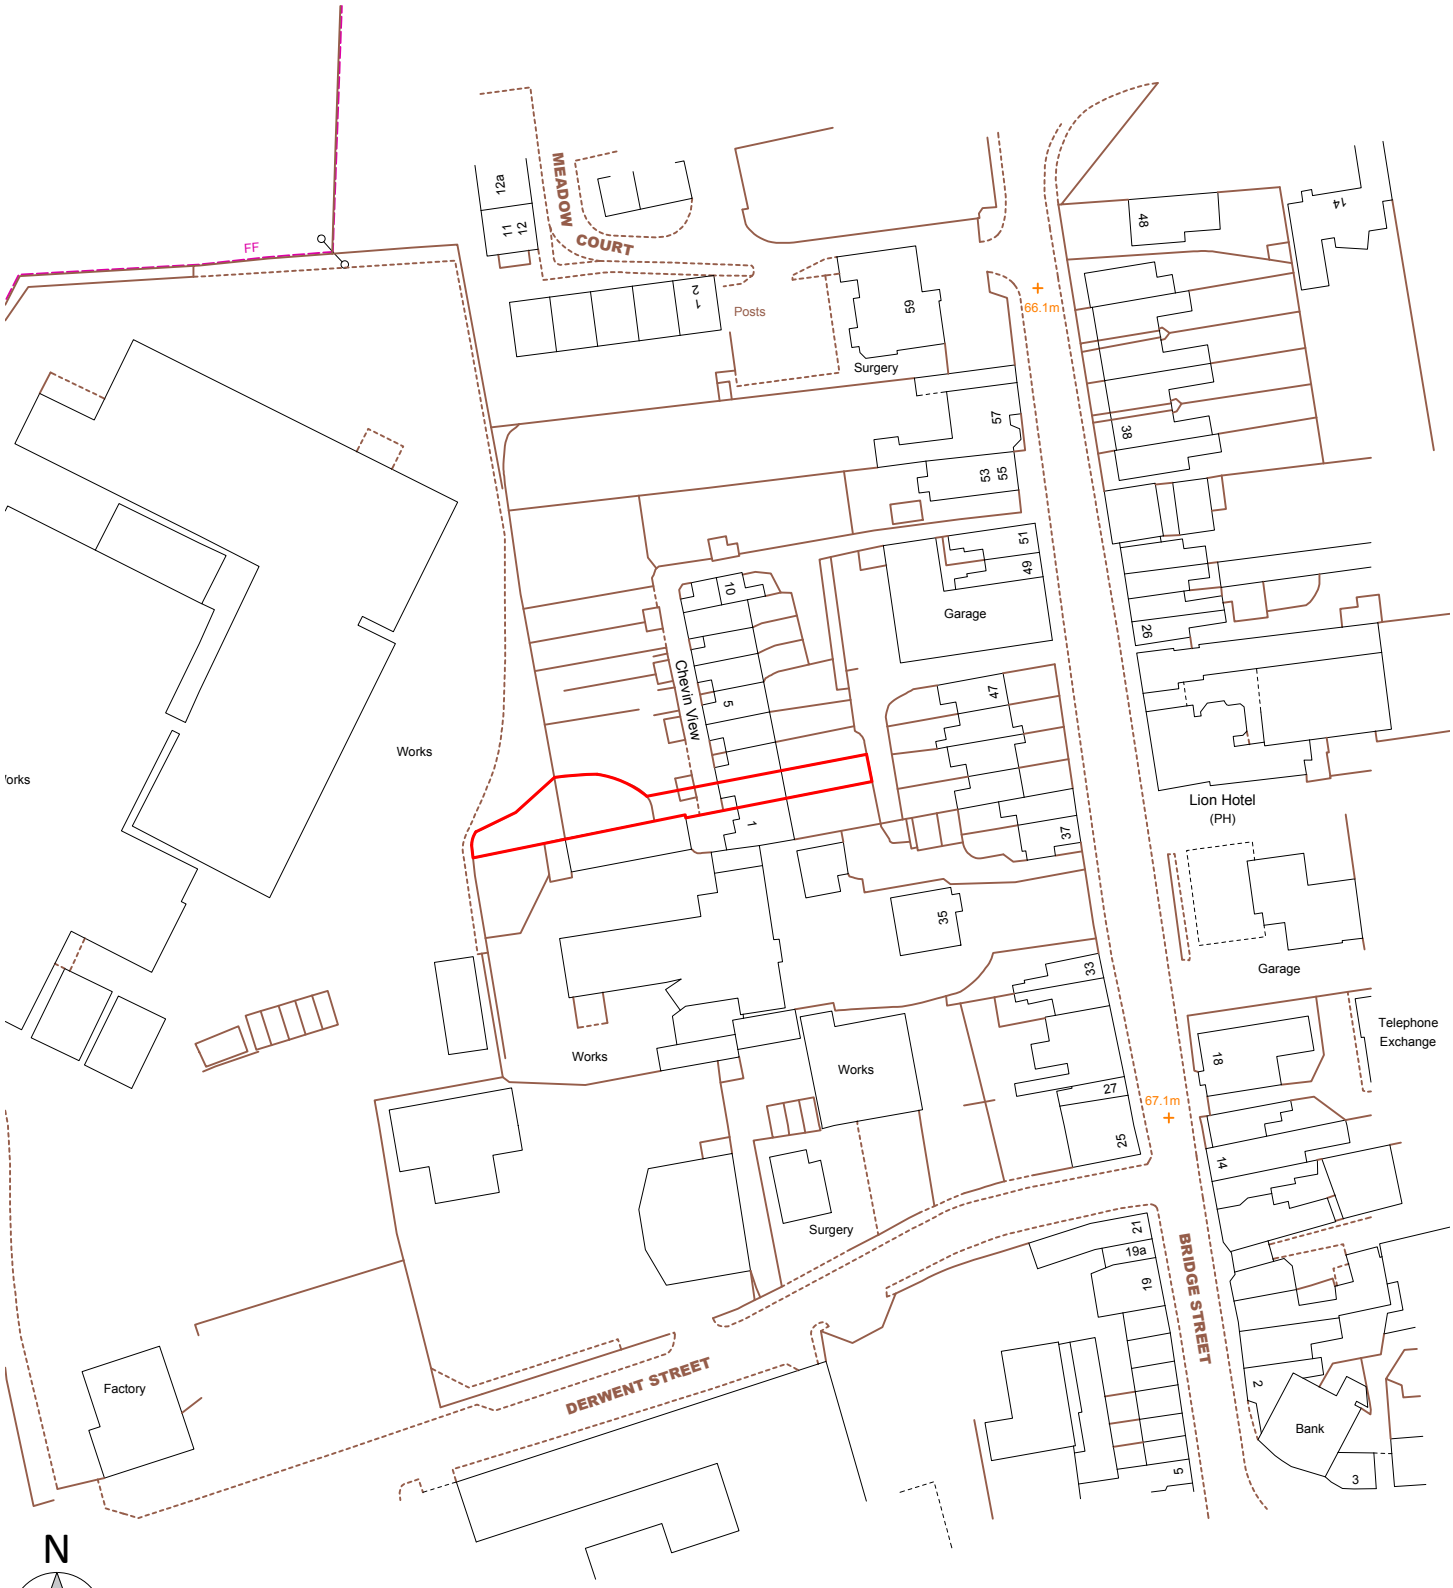


N

0 10 20 30 50

metres

1:1250

NOTES:
1. Insert note.

PROJECT
Loft conversion at No.2 Chevin View, Belper. DE56 1BB

CLIENT
Mr K. Slater

TITLE
Location Plan

NUMBER
21-114-08-01

REVISION

STATUS
Planning

SCALE @ A4
1:1250

ISSUE DATE
June 21'

REVISION DATE

FILE: 21-114 Concept.dwg

dkmy architects ltd
Davidson Keighley Marston Yates

a: 10 Spencer Road, Belper, Derbyshire, DE56 1JY
e: info@dkmy.co.uk
m: 07847 328 233
w: www.dkmy.co.uk