
Scale 1:50

0 1 2 3 4 5

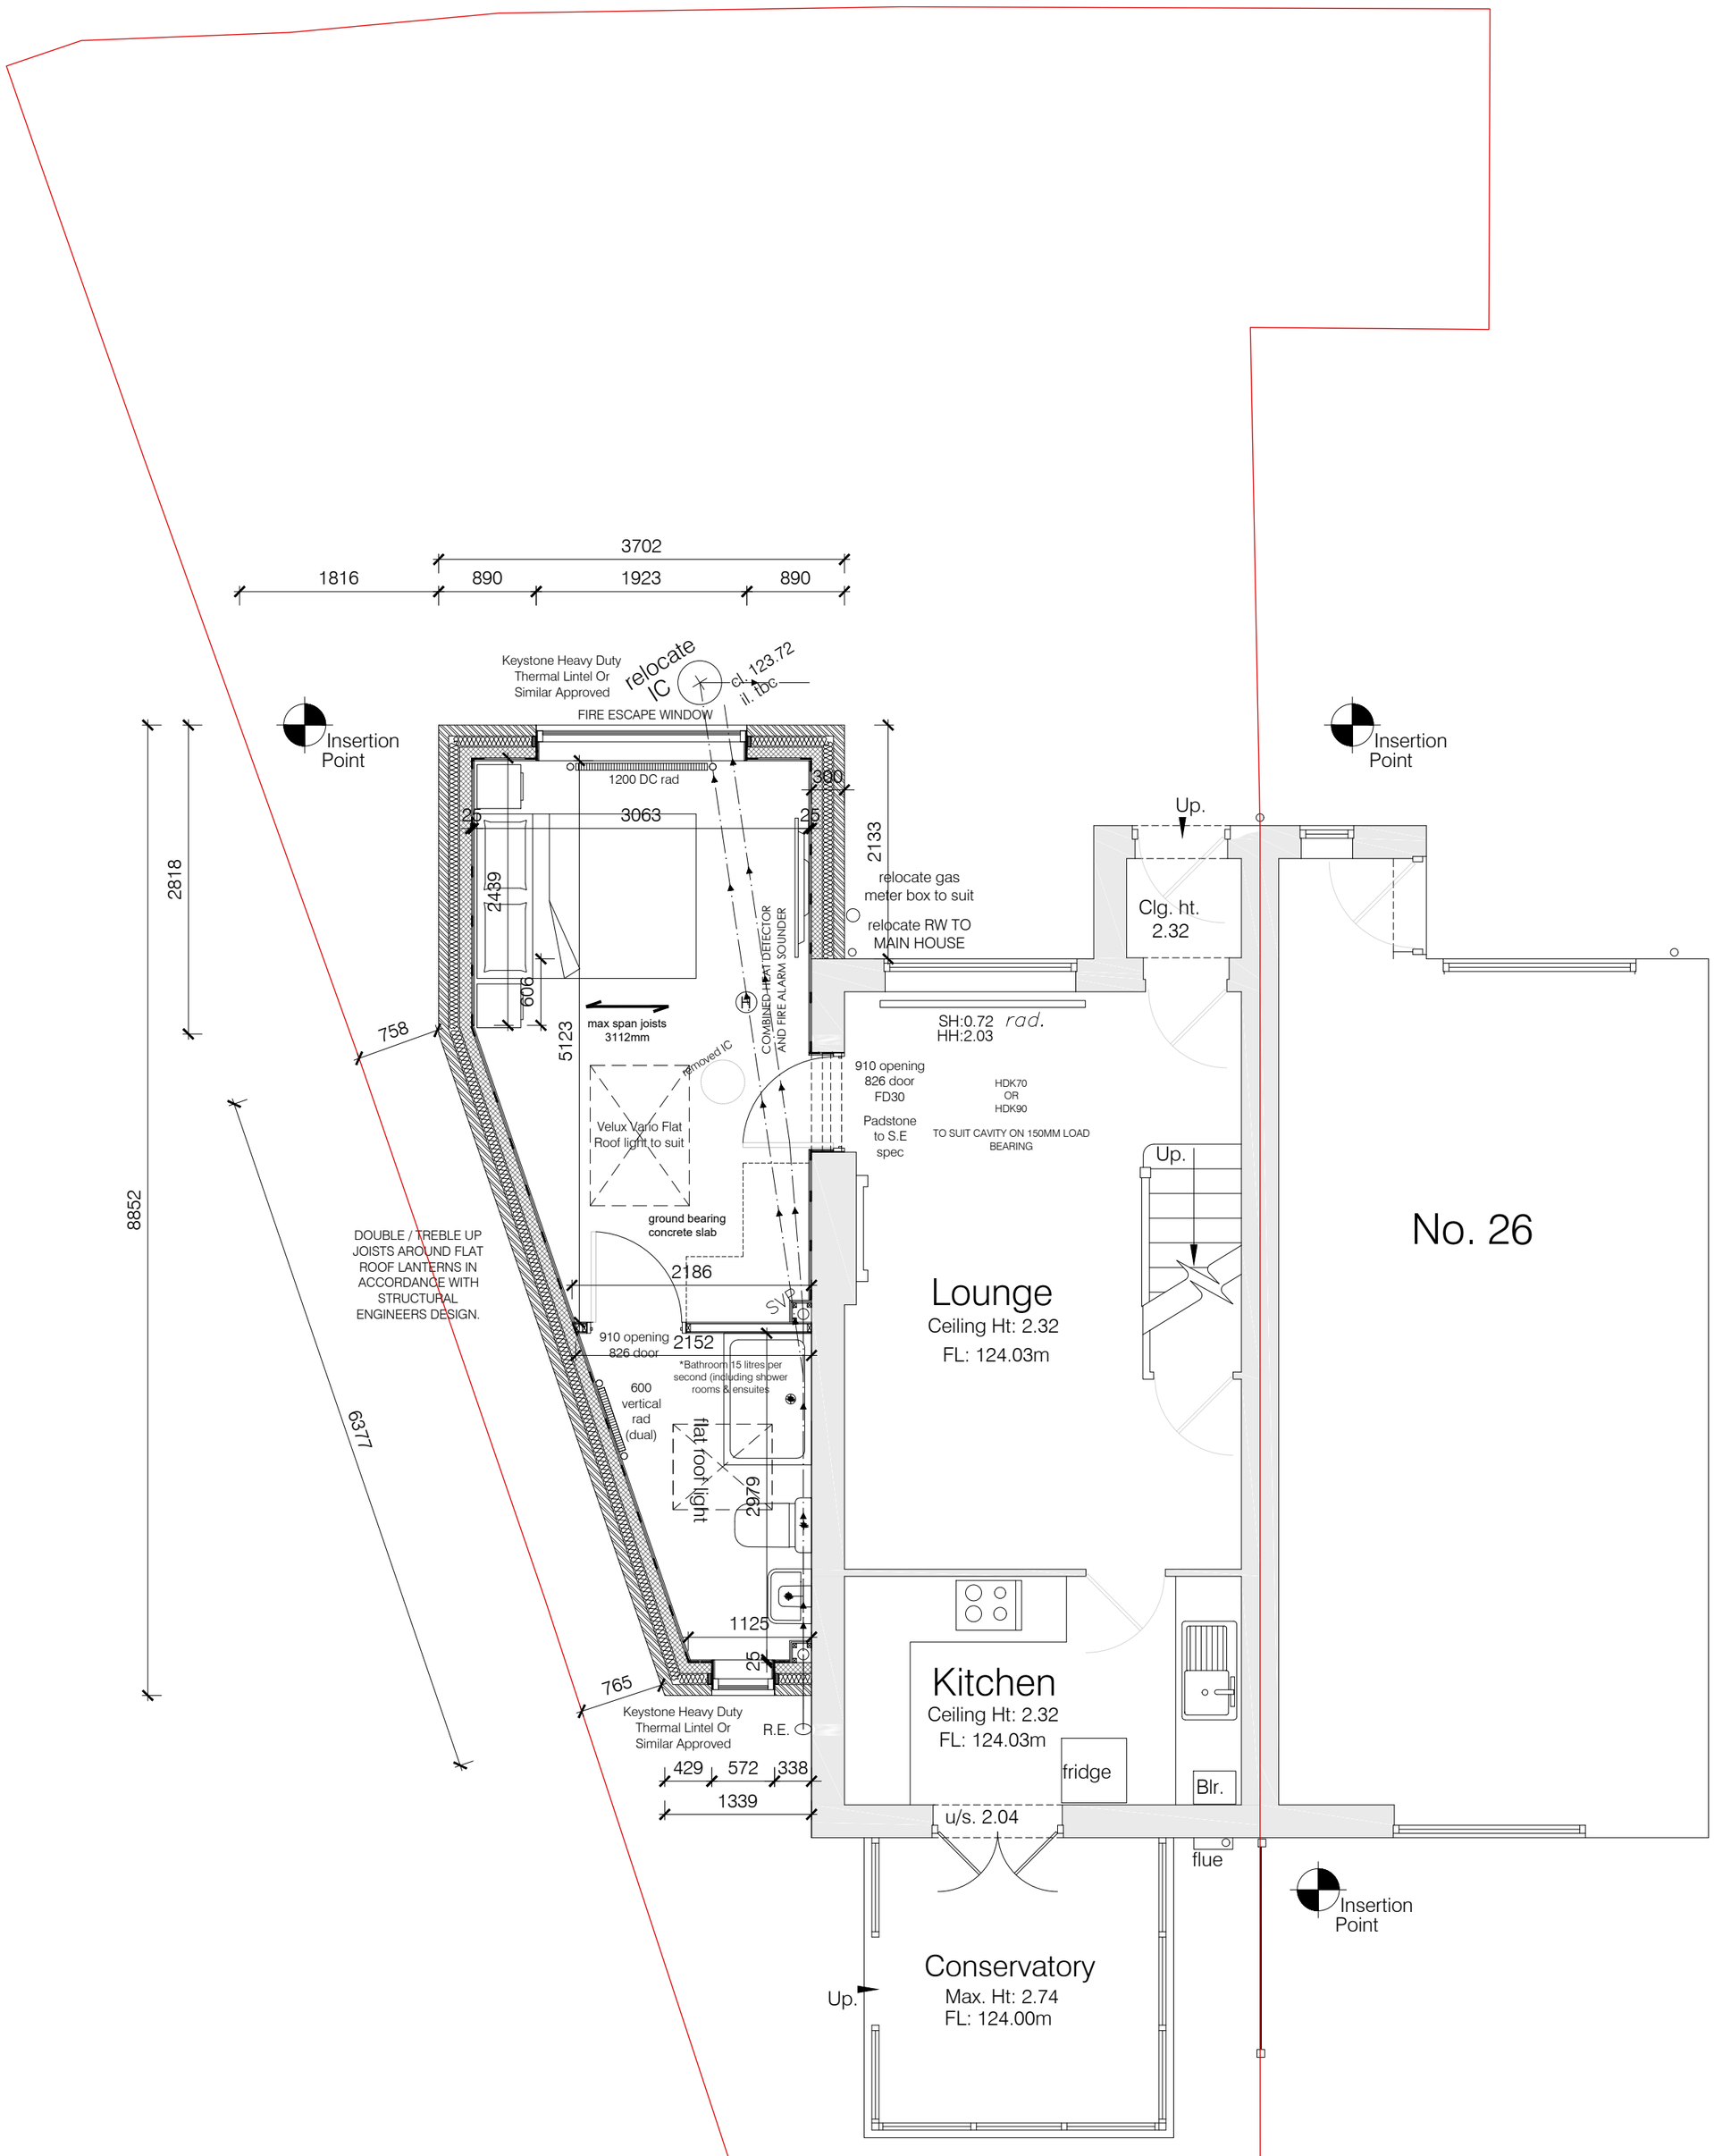

Ground Floor Plan.

S.G ARCHITECTURAL DESIGN

Tel: 07817034426. sgarchitecturaldesign@gmail.com.

www.sgarchitecturaldesign.com

24 Cedar Grove, Belper, DE56 1LS

08 - PROPOSED GROUND FLOOR

SG PROJECT NO.	PAPER SIZE	DRAWN BY
210	A2	SG
REVISION	SCALE(S)	
BREGS	1:50	

NORTH

Drawing measurements shall not be obtained by scaling. Verify all dimensions prior to construction. Immediately report any discrepancies on this document to SG ARCHITECTURAL DESIGN.

REV.	DESCRIPTION	DATE	BY	CHK'D
P1	FIRST ISSUE	16-07-21	SG	SG