
RIBA
Chartered Practice

David McPhee Chartered Architect

1 Rutland Drive Mickleover Derby DE3 9FW Tel- 01332 988279 E mail- dave@davidmcpheearchitect.co.uk

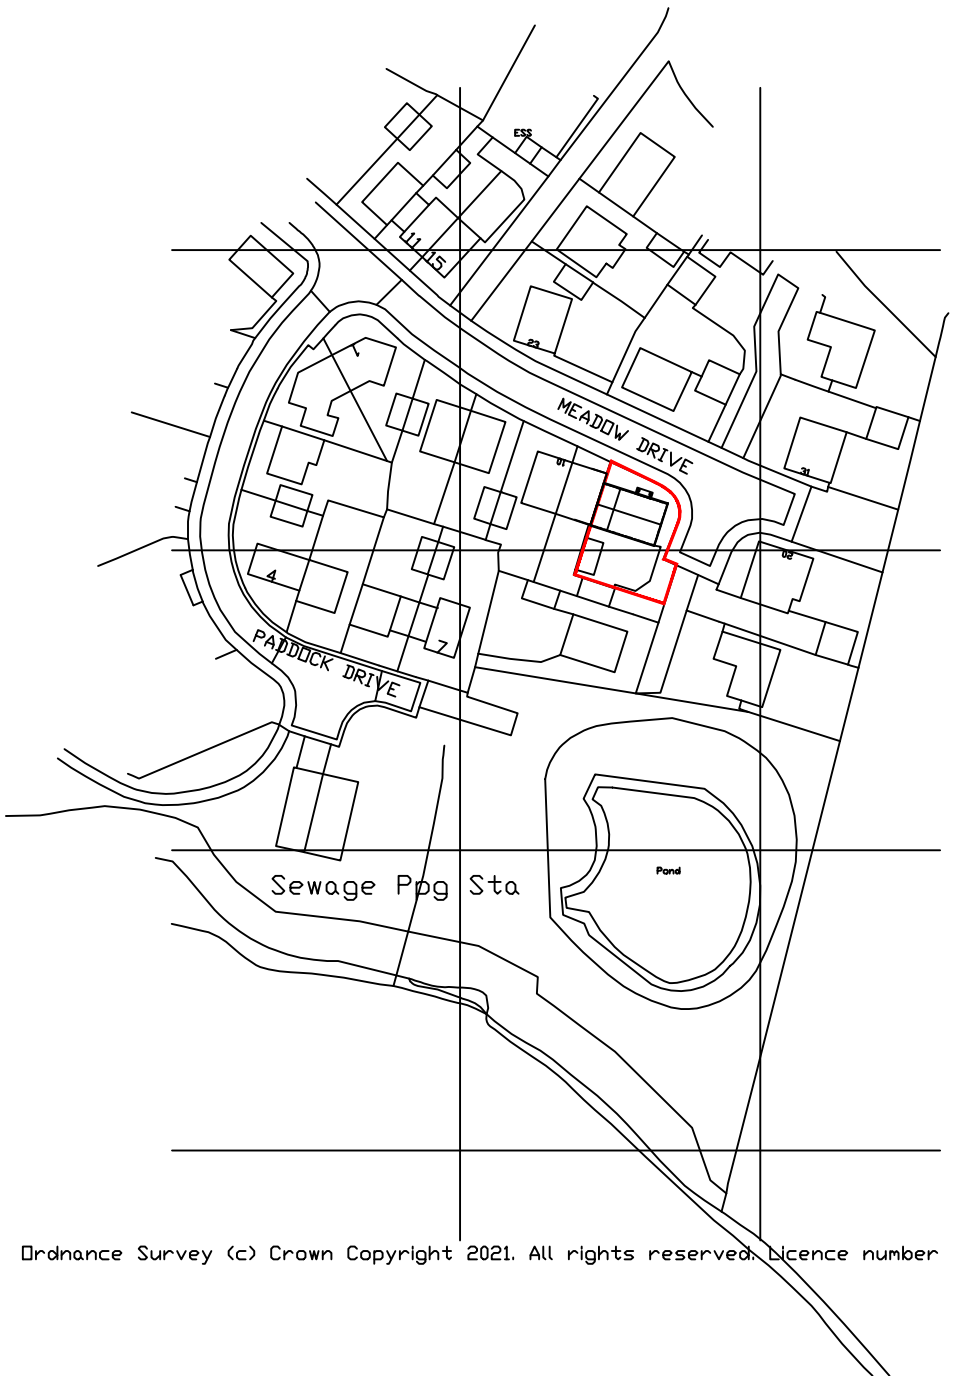


Ordnance Survey (c) Crown Copyright 2021. All rights reserved. Licence number 100022432

SITE LOCATION PLAN SCALE 1:1250
Area of site edged RED is 275M2 approx.

NORTH

0 20 100metres

AMENDENTS

| | | | |
|---|---|---|---|
| PROJECT NAME<br>Extension & Alterations to Dwelling<br>14 Meadow Drive Smalley | | | JOB NO.<br>DMA21-005 |
| DRAWING TITLE<br>Survey as Existing<br>Location Plan as Existing. | | | DWG NO.<br>EX 81 02 |
| SCALE<br>1:1250 | DRAWN BY<br>DMcPhee | DATE<br>12/05/21 | REV.<br>- |

This drawing is copyright
Contractor must check all dimensions on site, working only from grid & figure dimensions.
Any discrepancies are to be reported to the designer before work commences.