


PRINCIPAL ELEVATION NORTH TO MEADOW DRIVE SCALE 1:50




SIDE ELEVATION EAST SCALE 1:50




REAR ELEVATION SOUTH SCALE 1:50

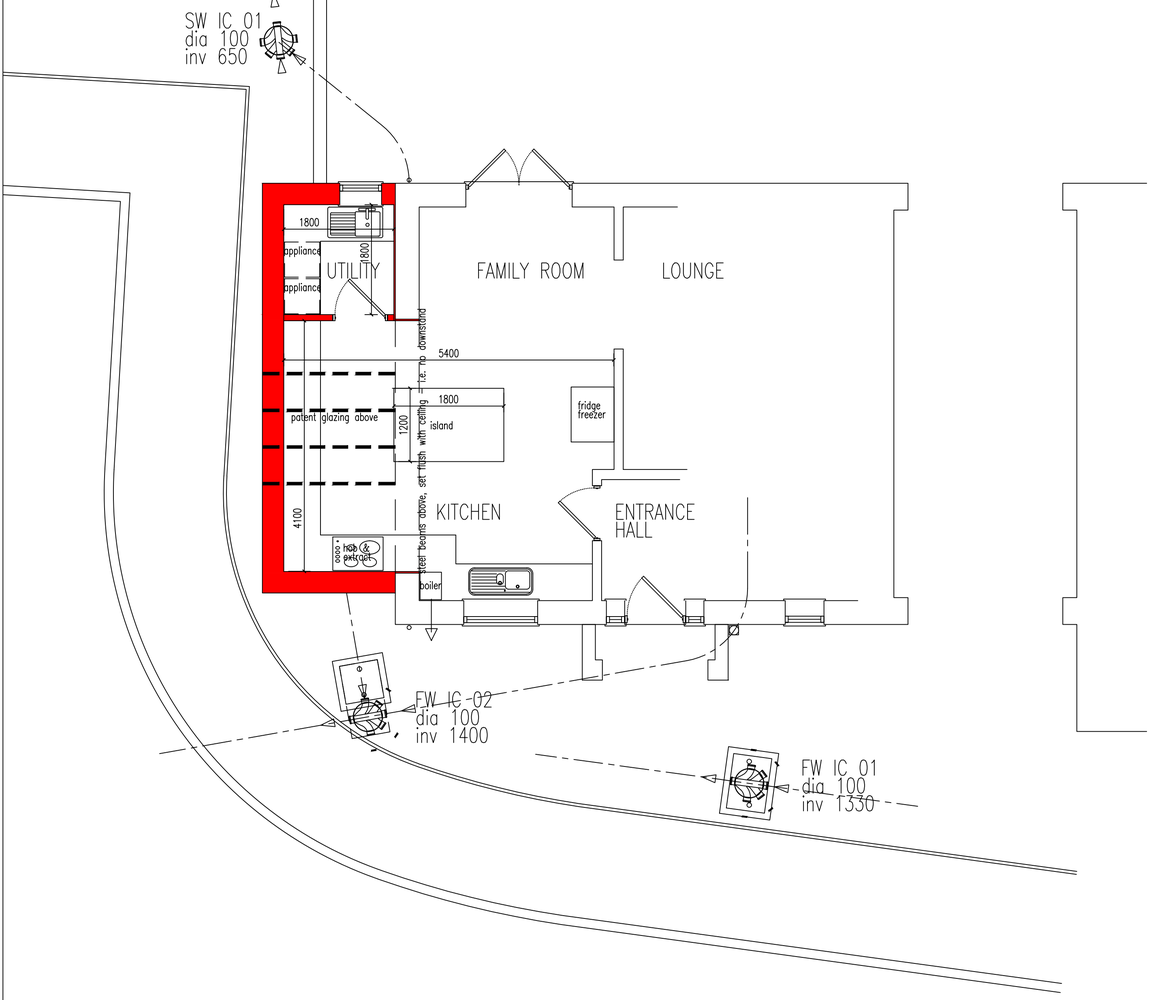

GROUND FLOOR PLAN SCALE 1:50

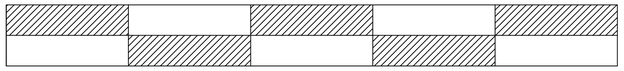

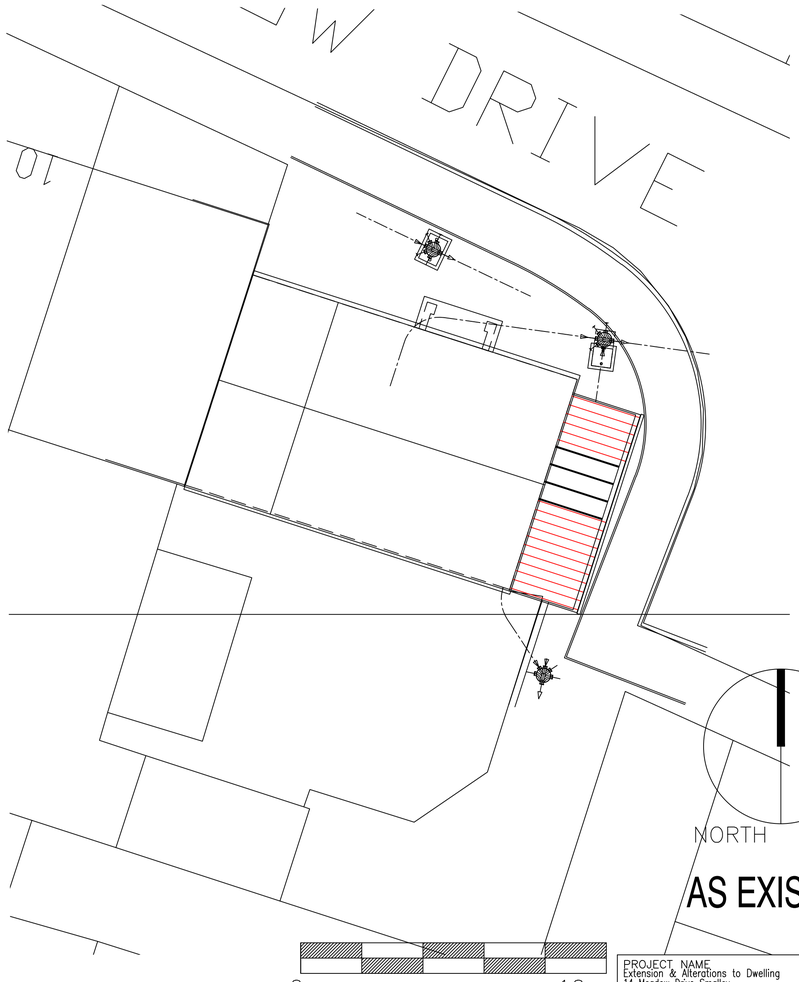

AS EXISTING

SITE & ROOF PLAN SCALE 1:100

AMENDENTS
A design development DM 02/06/2021

RIBA
Chartered Practice

David McPhee Chartered Architect
1 Rutland Drive Mickleover Derby DE3 9FW Tel- 01332 988279 E mail- dave@davidmcpheearchitect.co.uk

PROJECT NAME Extension & Alterations to Dwelling 14 Meadow Drive Smalley			JOB NO. DMA21–005
DRAWING TITLE Scheme Design 01 Part Plans and Elevations as Proposed.			DWG NO. SK 81 01
SCALE 1:50 & 1:100	DRAWN BY DM	DATE 12/05/21	REV. A

This drawing is copyright. Contractor must check all dimensions on site, working only from grid & figure dimensions. Any discrepancies are to be reported to the designer before work commences.