
RIBA
Chartered Practice

David McPhee Chartered Architect

1 Rutland Drive Mickleover Derby DE3 9FW Tel- 01332 988279 E mail- dave@davidmcpheearchitect.co.uk

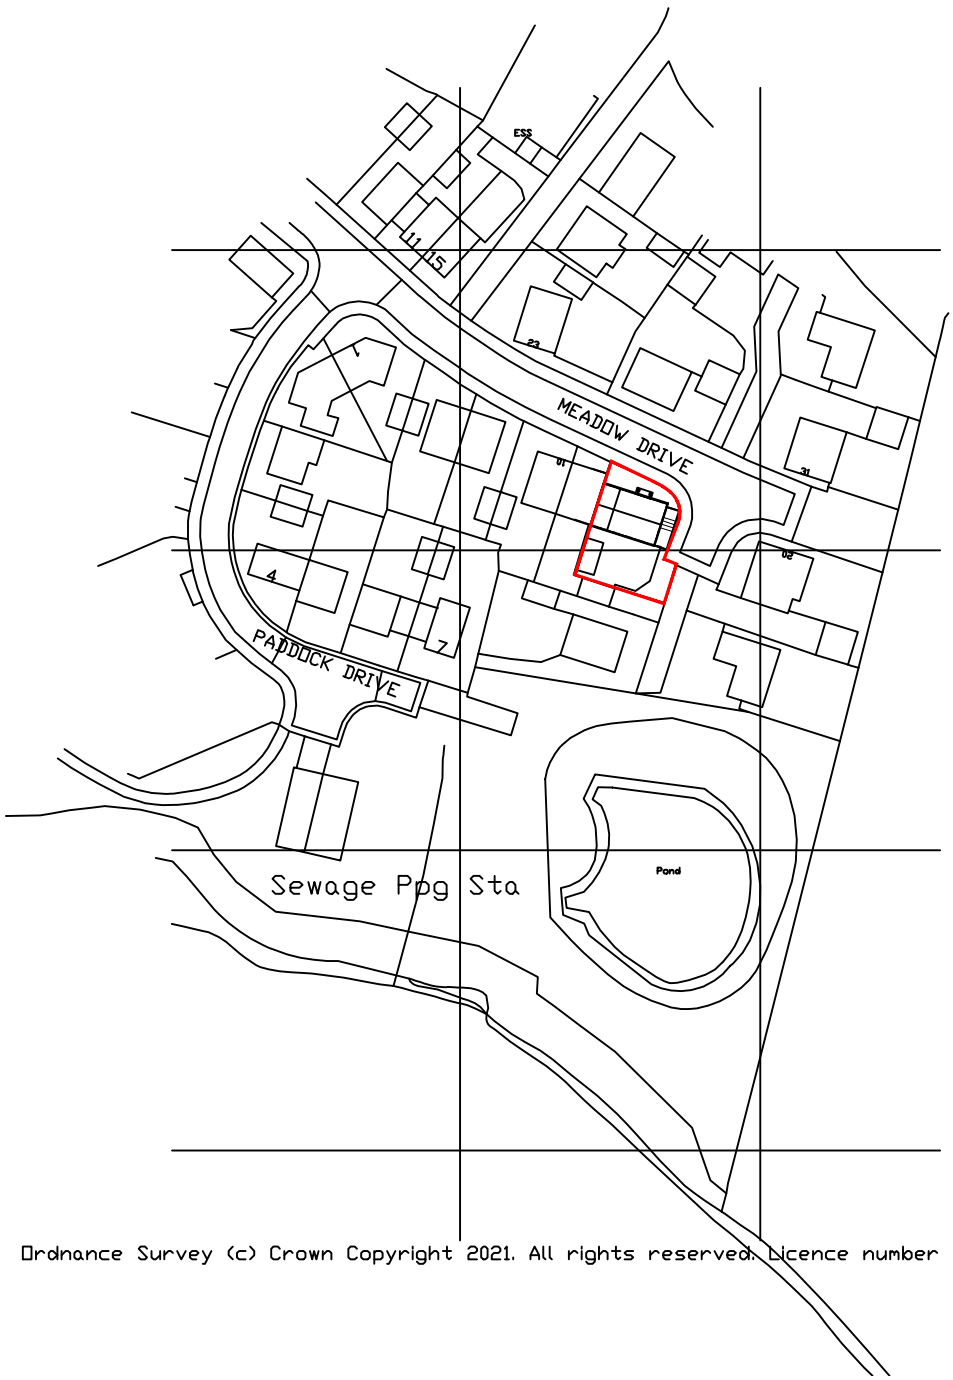

Ordnance Survey (c) Crown Copyright 2021. All rights reserved. Licence number 100022432

SITE LOCATION PLAN SCALE 1:1250
Area of site edged RED is 275M2 approx.

NORTH

0 20 100metres

AMENDENTS
A design development DM 02/06/2021

PROJECT NAME Extension & Alterations to Dwelling 14 Meadow Drive Smalley			JOB NO. DMA21–005
DRAWING TITLE Scheme Design 01 Part Plans and Elevations as Proposed.			DWG NO. SK 81 02
SCALE 1:1250	DRAWN BY DMcPhee	DATE 12/05/21	REV. A

This drawing is copyright
Contractor must check all dimensions on site, working only from grid & figure dimensions.
Any discrepancies are to be reported to the designer before work commences.