

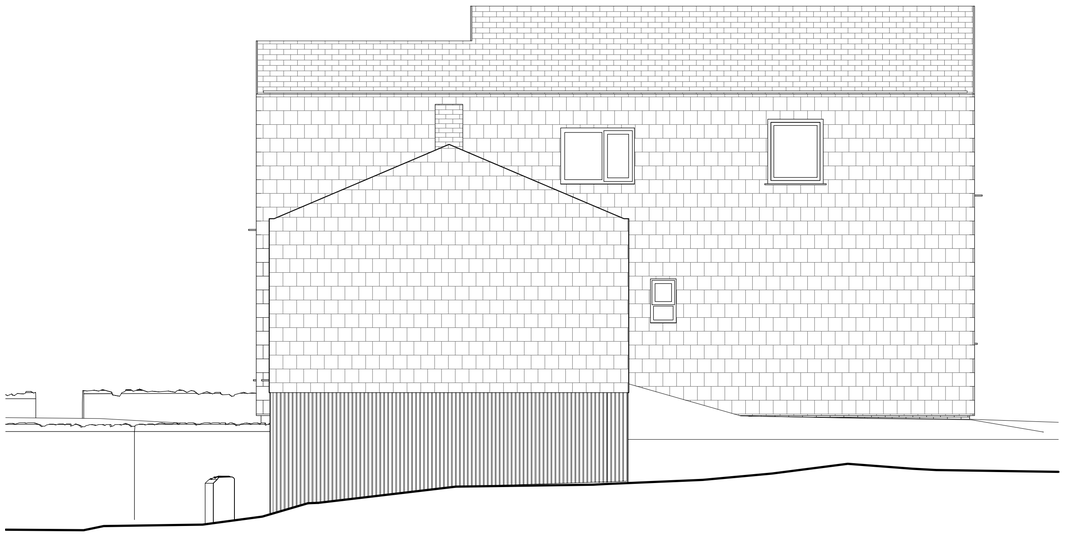



Side Elevation Scale 1:50

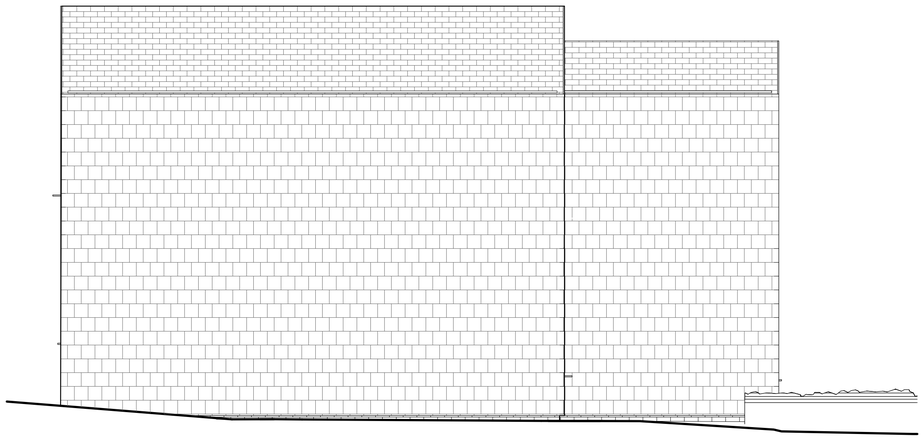

Side Elevation Scale 1:50

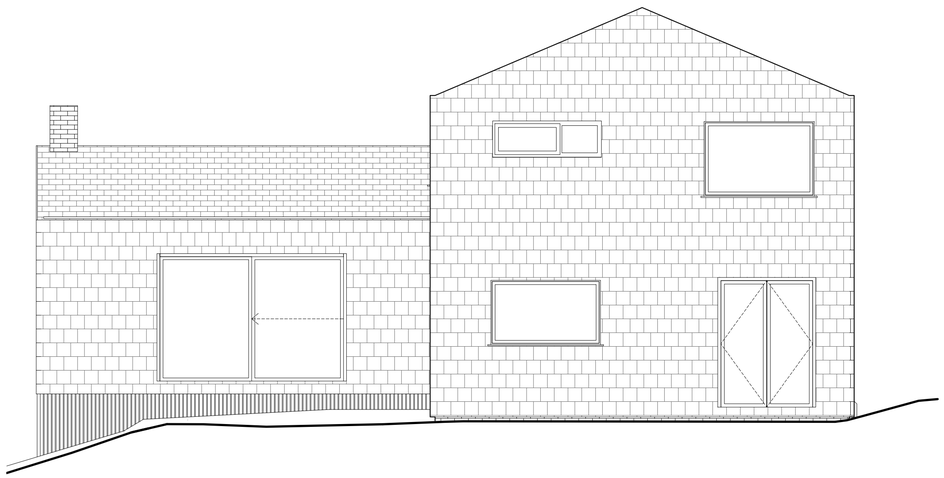

Rear Elevation Scale 1:50

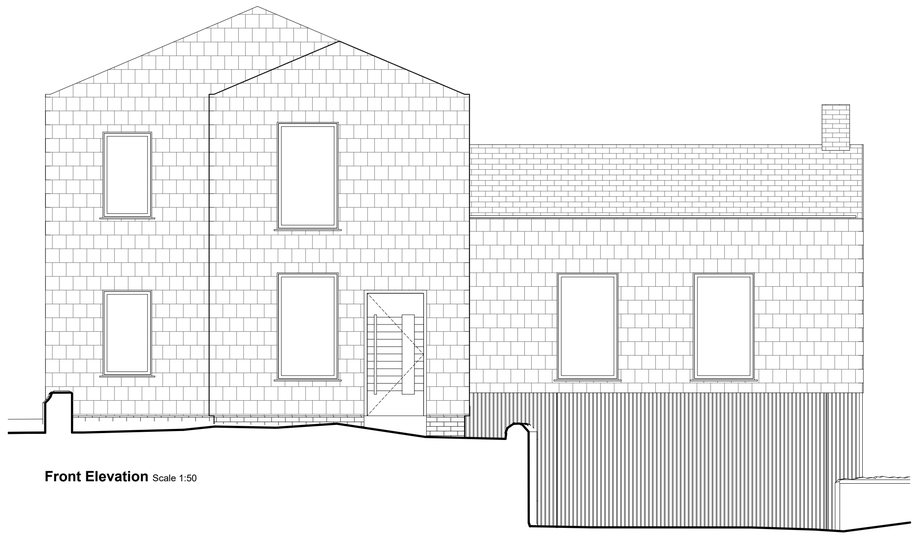

Front Elevation Scale 1:50

DO NOT SCALE OFF THIS DRAWING **UNLESS** USING THE CORRECT PAGE SIZE AND SCALE, AS STATED BELOW.

THIS DRAWING IS BASED ON DIMENSIONAL SURVEY INFORMATION PROVIDED BY OTHERS. THE ARCHITECT CANNOT ACCEPT RESPONSIBILITY FOR THE ACCURACY OF THIS SURVEY INFORMATION

ALL DIMENSIONS ARE SHOWN IN METRIC

THIS DRAWING REMAINS THE COPYRIGHT OF SIMON FOOTE ARCHITECTS

CDM Regulations 2015

Denotes a significant Hazard or difficult to construct procedure. Please refer to 'Designer' Hazard Register for further information regarding mitigation of hazards.

CDM Requirements, require **all** projects to:

- Have workers with the right skills, knowledge, training and experience.
- Contractors providing appropriate supervision instruction and information.
- A written Construction Phase Plan.

NOTES

1. This information is issued for construction purposes only to the following package of information:
2. SFA 301, 302
3. Check and confirm that the drawing is the most current issue/ revision.
4. All dimensions should be 'allowance' or shown in an inverted (clout) should not be used for construction.
5. This drawing is to be read in conjunction with the architectural specification.
6. This drawing is to be checked and any discrepancies highlighted to the designers before proceeding.
7. The drawing is to be read in conjunction with all relevant structural engineer's, Civil engineers and M&E consultant's specifications and reports. All non-architectural information indicated on this drawing are for the purpose of design coordination only and not for construction.
8. All materials shall be fit for purposes fro which they are intended.
9. The contractor shall take into account everything necessary for the proper execution of the works and to the satisfaction of he Local Authority Building Surveyor/ Approved Inspector/ Health and Safety Executive Inspector, unless specified on the drawing or in the specification.

SIMON FOOTE ARCHITECTS

74 Friar Gate
Derby
DE1 1FN

t: 01332 209178
e: studio@sfarchitects.co.uk
w: www.sfarchitects.co.uk

Project 12a Belper Lane, Belper, Derbyshire, DE56 2UG

Drawing Title Proposed Elevations

Scale 1:50		JH	
Sheet A1		Drawn By	Checked By
Date	Job No	Drawing No	Revision
July'21	21/700/B02		--