
8 Becksitch Lane small extension - Location Plan

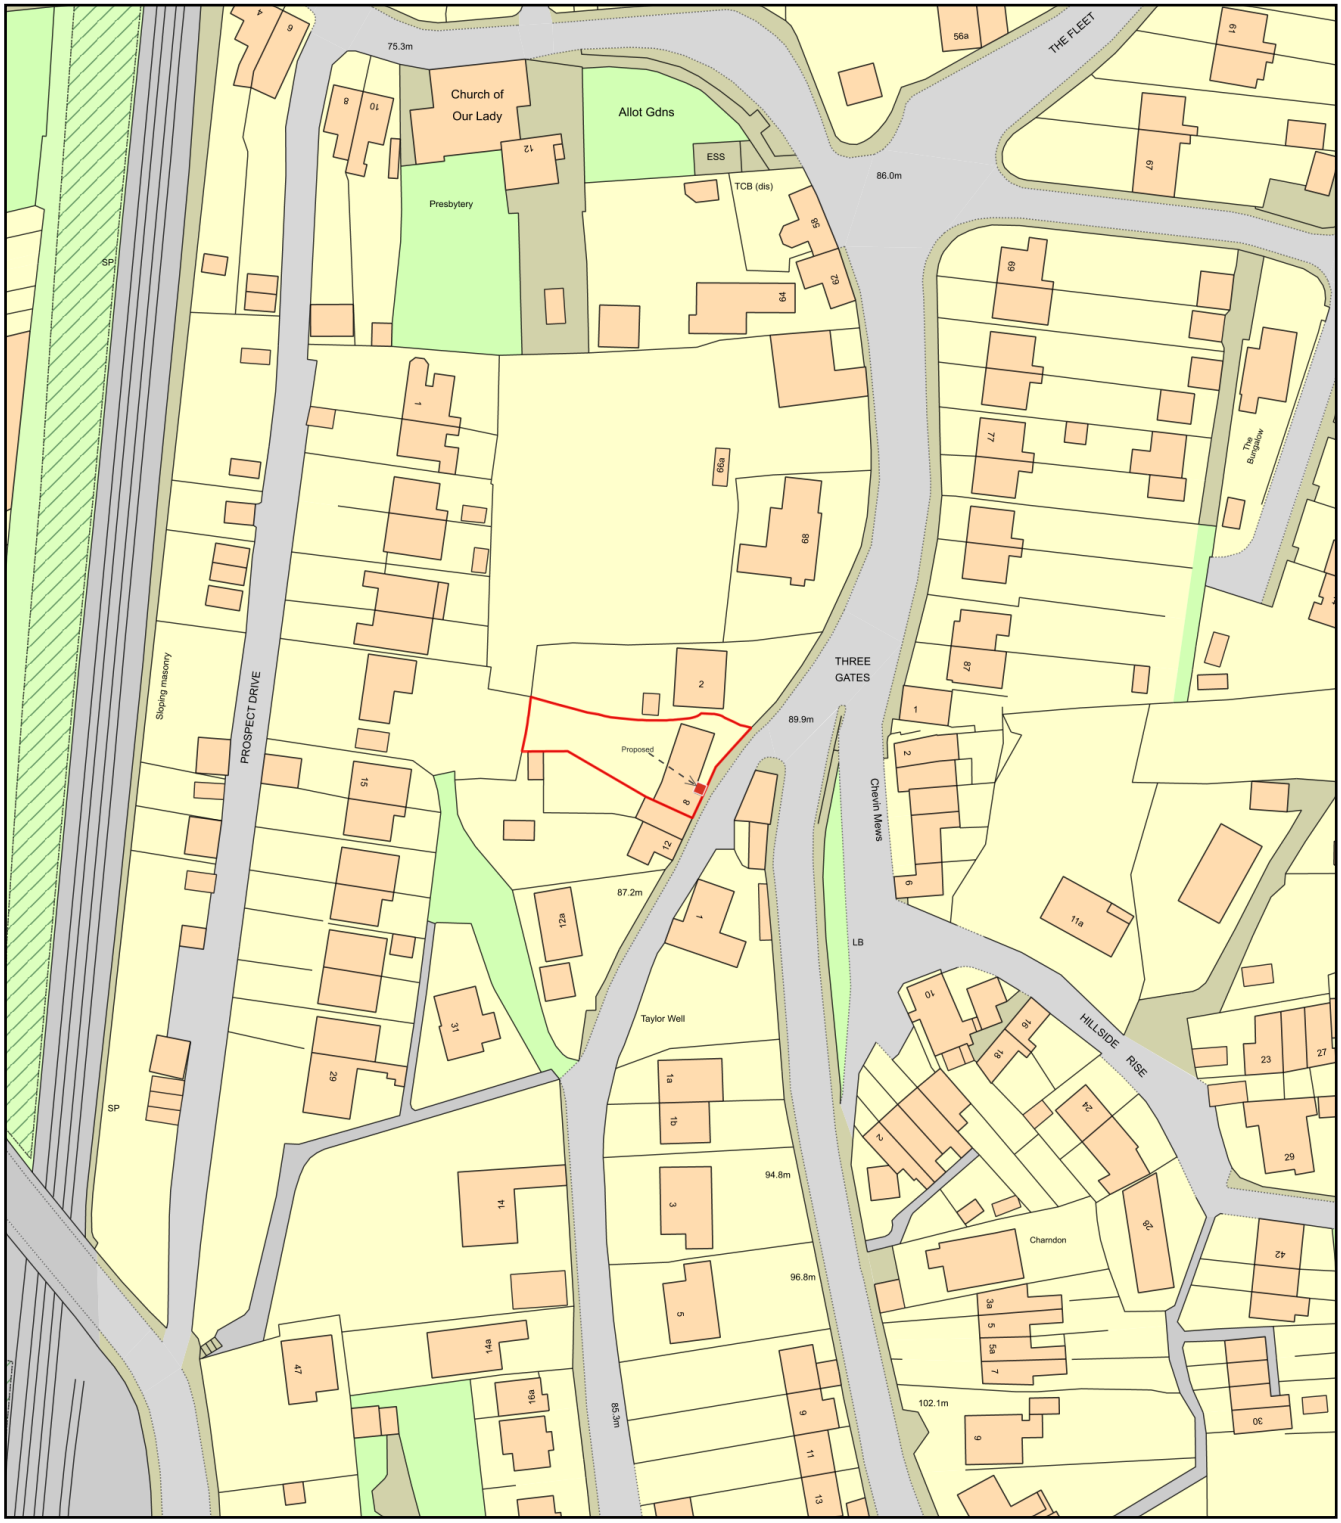

0 50
Metres

N

ReQuestaPlan

Plan Produced for: Robert Doherty

Date Produced: 26 Jul 2021

Plan Reference Number: TQRQM21207122153315

Scale: 1:1250 @ A4

© Crown copyright and database rights 2021 OS 100042766