
8 Becksitch Lane small extension

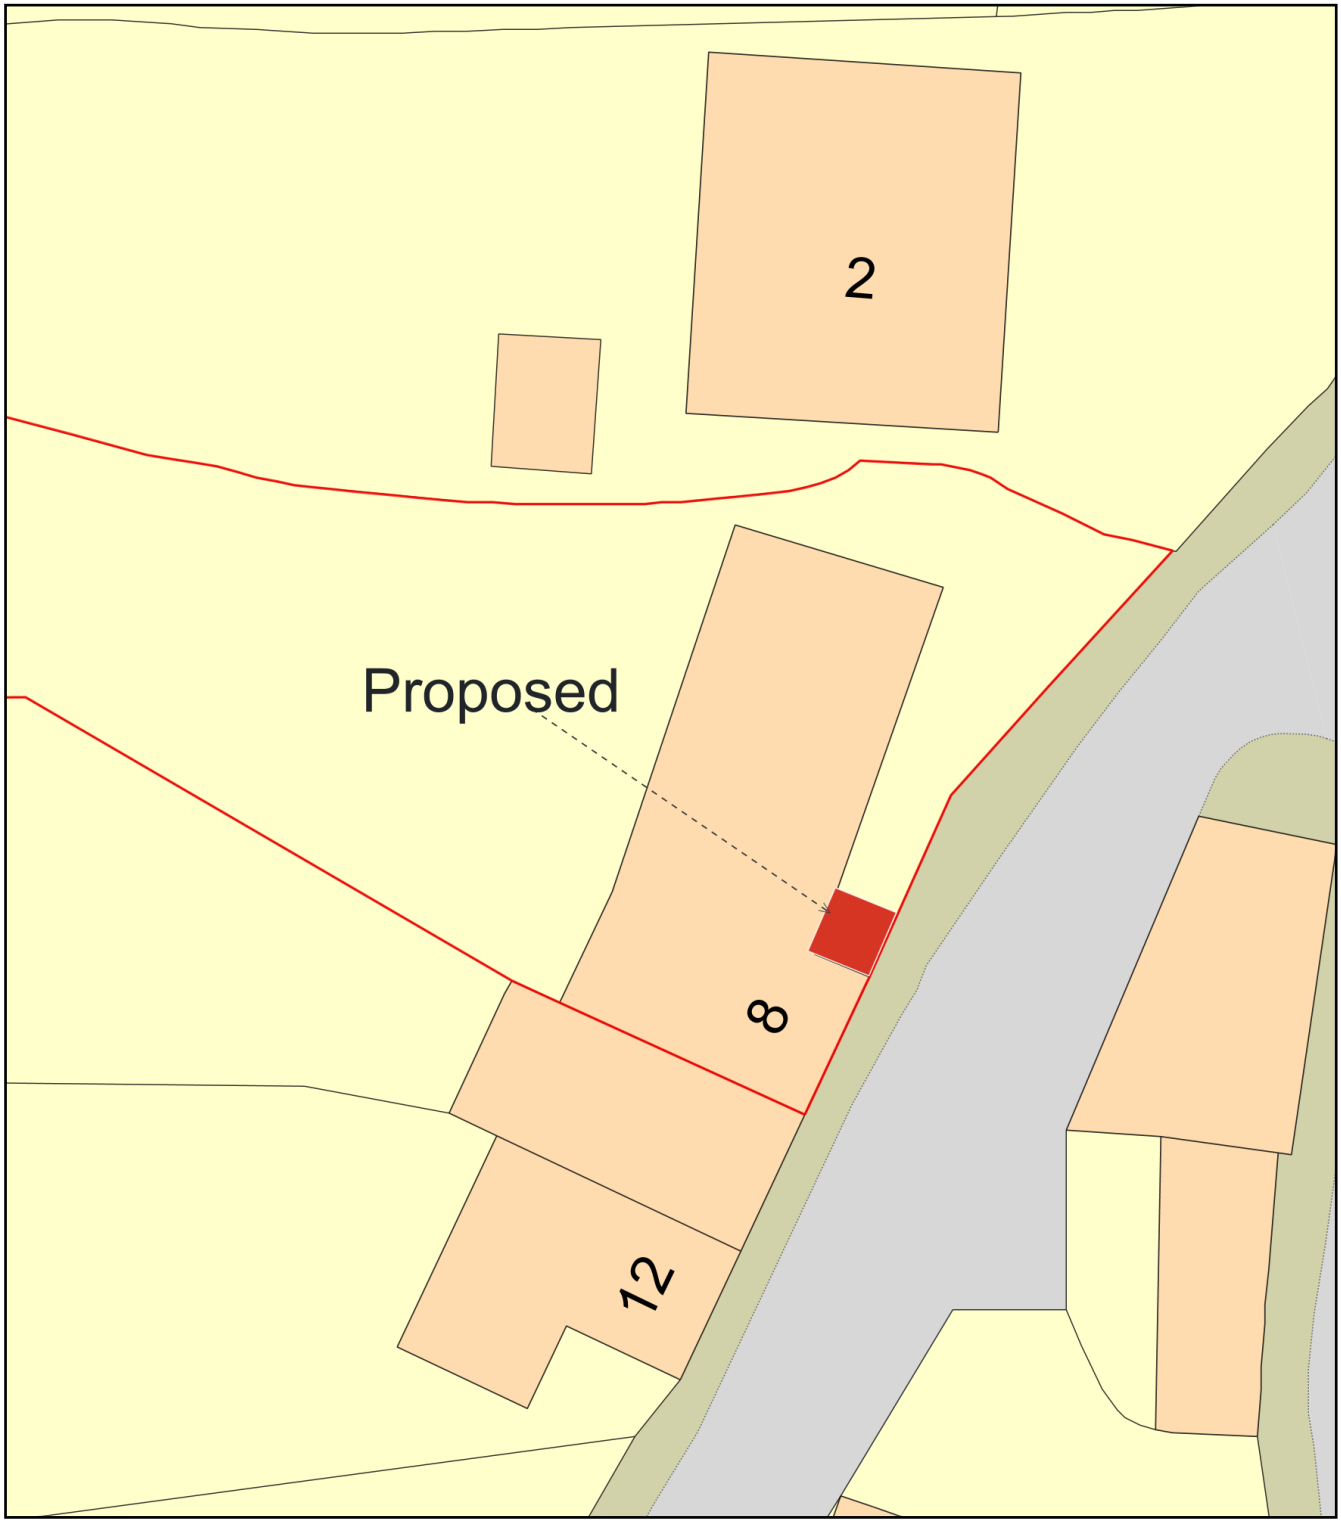

0 10
Metres

N

ReQuestaPlan

Plan Produced for: Robert Doherty

Date Produced: 26 Jul 2021

Plan Reference Number: TQRQM21207111704298

Scale: 1:200 @ A4

© Crown copyright and database rights 2021 OS 100042766