

Figured dimensions must be taken in preference to scaled dimensions and any discrepancies must be referred to Urban Designs Ltd. Immediately. Contractors, subcontractors and suppliers must verify all dimensions on site before commencing any work or making any workshop drawings.
Any indication of services is approximate only and full investigation should be carried out on site prior to commencing the works.
© 2020 Urban Designs, all rights reserved.

Section through 109 Birches Lane garden facing north

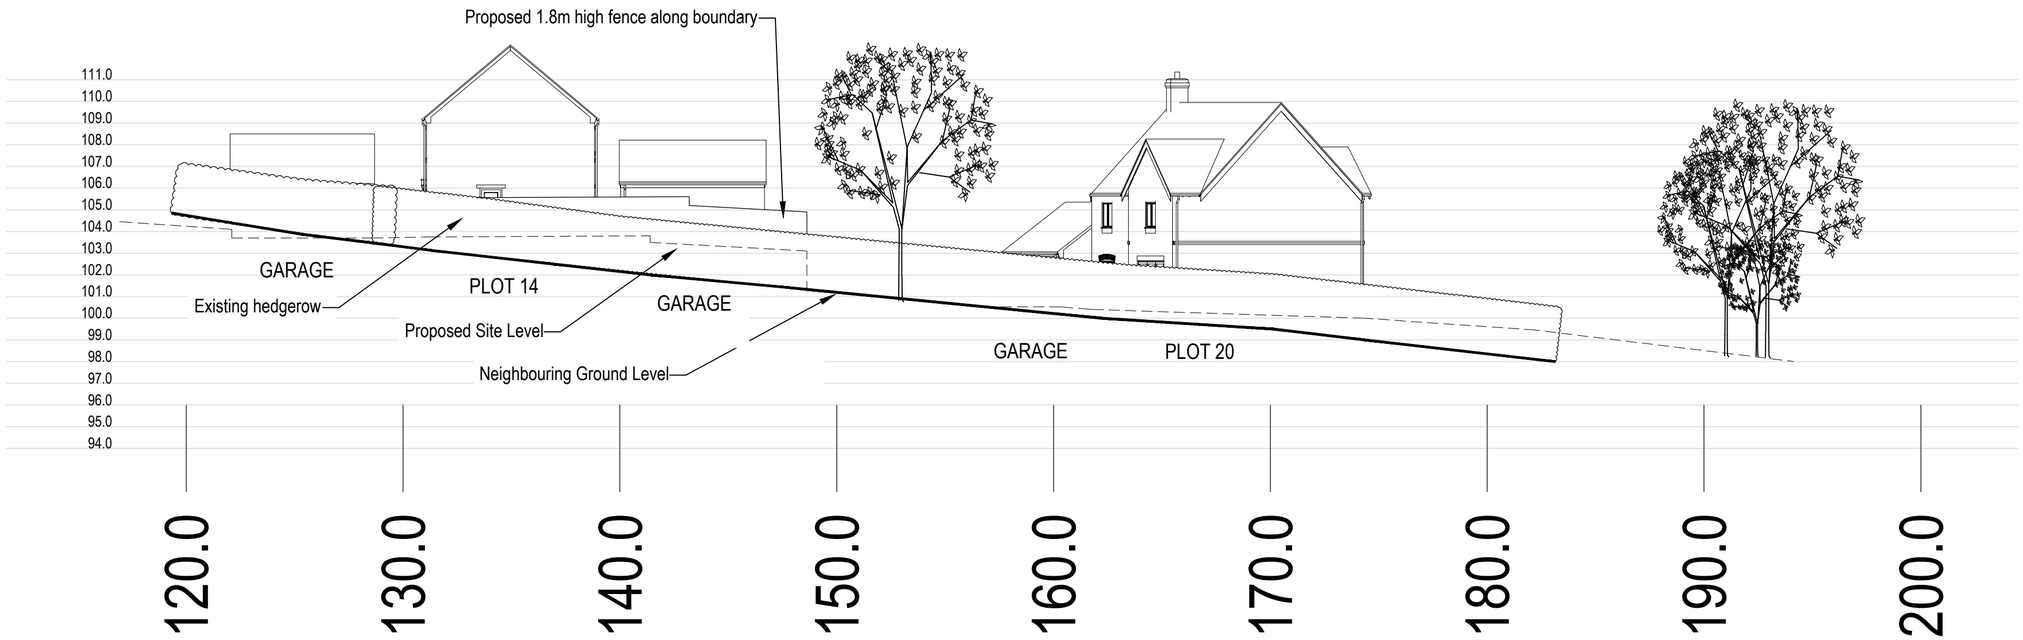

Section through Plot 14s garden facing north

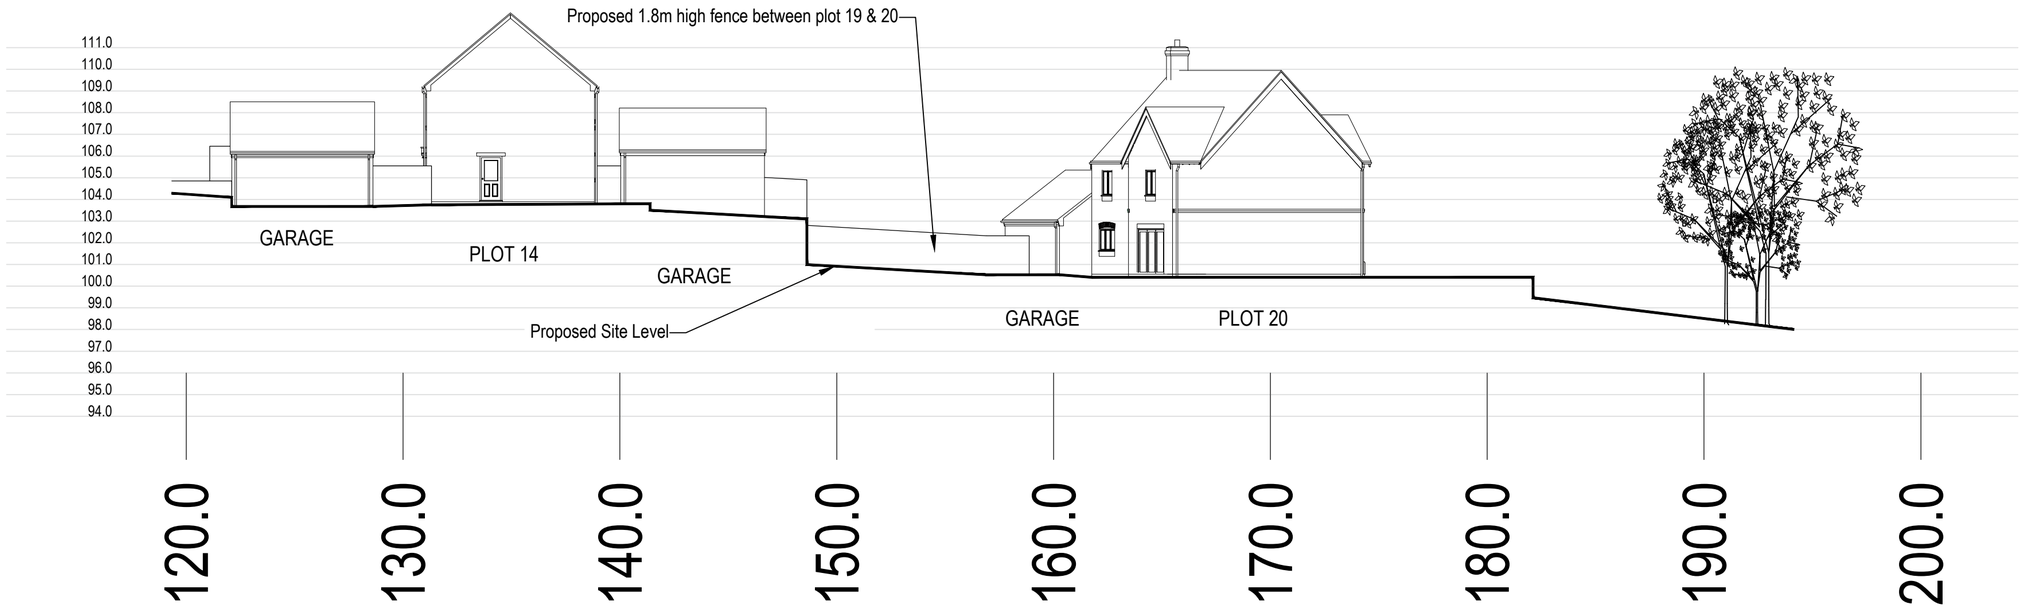

Wildgoose Homes
Land at Wessington Lane
South Wingfield
Derbyshire

Sections through Plot 14

Scale: 1:200 @ A2
Date: July 2021
Drawn By: RL
Drawing No. 2017-526-09

urbandesigns

urban designs limited
suite 6 anson court
horninglow street
burton upon trent
staffordshire
de14 1ng

T: 01283 763763
E: info@urban-designs.co.uk
W: www.urban-designs.co.uk